

THEO VUDURIS


LANDSCAPE DESIGN 1 SITE DESIGN
WINTER 2019


UCLA EXTENSION
LANDSCAPE ARCHITECTURE

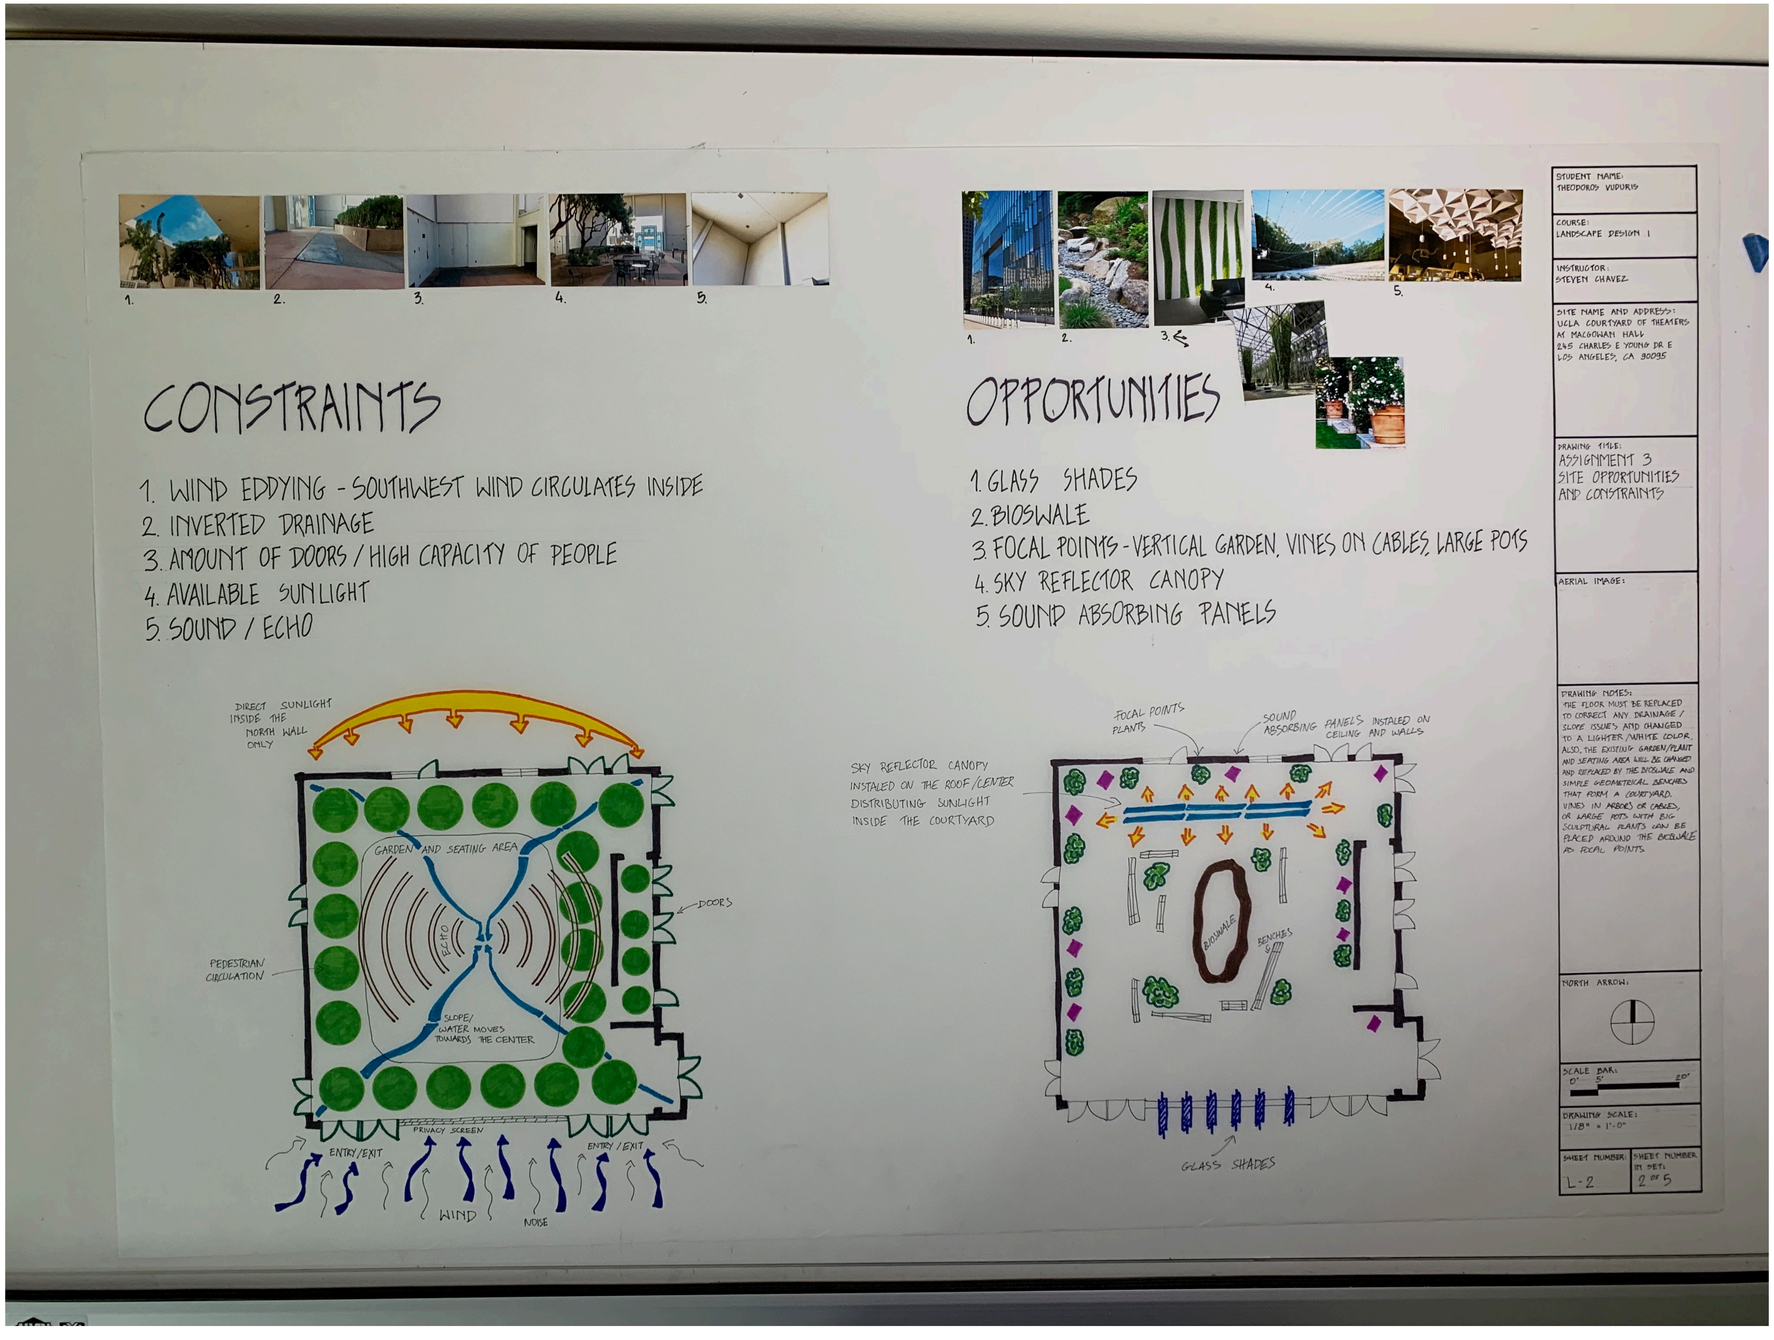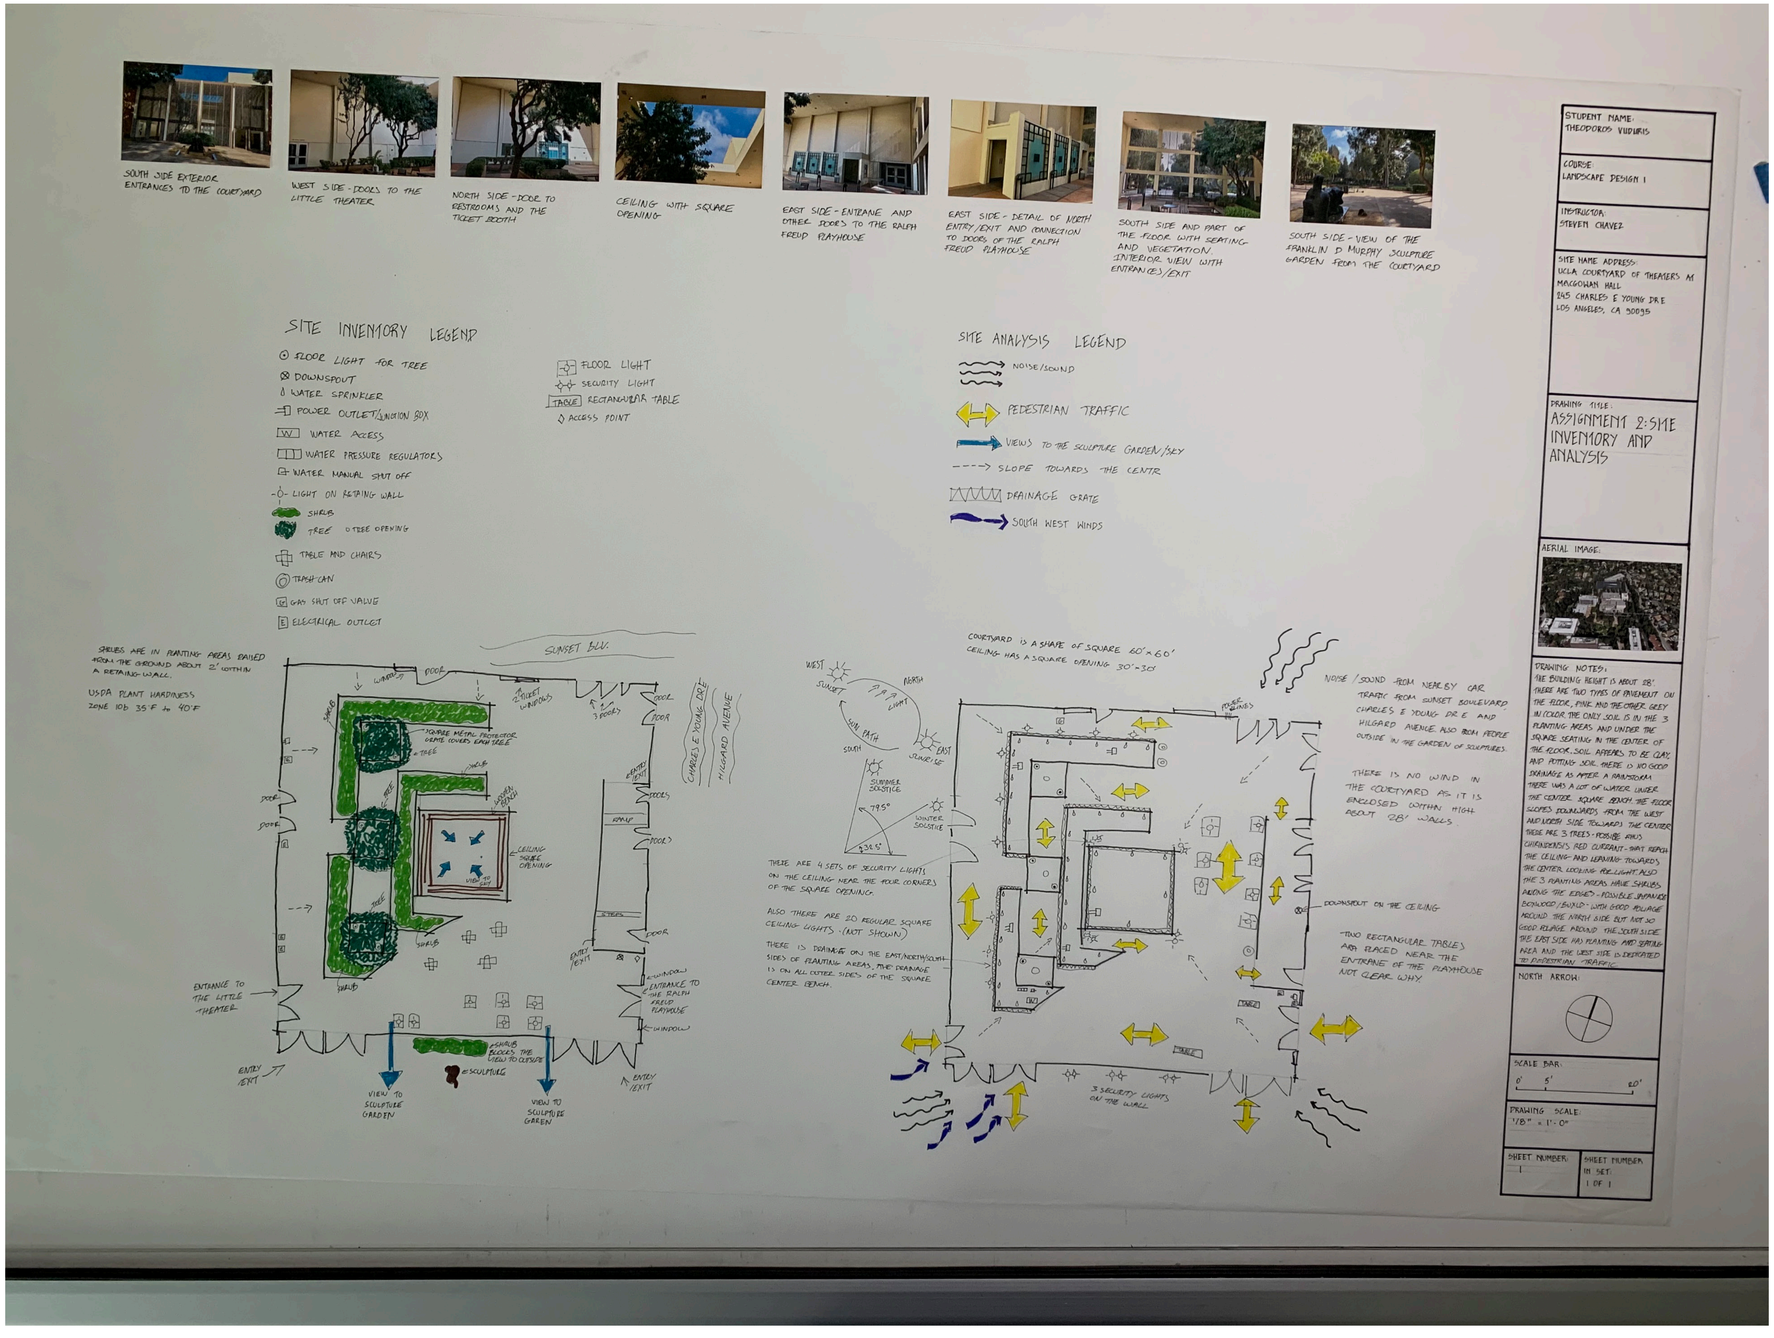


1.
2.
3.
4.
5.
CONSTRAINTS
1. WIND EDDYING - SOUTHWEST WIND CIRCULATES INSIDE
2. INVERTED DRAINAGE
3. AMOUNT OF DOORS / HIGH CAPACITY OF PEOPLE
4. AVAILABLE SUNLIGHT
5. SOUND / ECHO
1.
2.
3.
4.
5.
OPPORTUNITIES
1. GLASS SHADES
2. BIOSWALE
3. FOCAL POINTS - VERTICAL GARDEN, VINES ON CABLES, LARGE POTS
4. SKY REFLECTOR CANOPY
5. SOUND ABSORBING PANELS
DIRECT SUNLIGHT INSIDE THE NORTH WALL ONLY
GARDEN AND SEATING AREA
ECHO
DOORS
PEDESTRIAN CIRCULATION
SLOPE/ WATER MOVES TOWARDS THE CENTER
PRIVACY SCREEN
ENTRY/EXIT
ENTRY / EXIT
WIND
NOISE
FOCAL POINTS PLANTS
SOUND ABSORBING PANELS INSTALED ON CEILING AND WALLS
SKY REFLECTOR CANOPY INSTALED ON THE ROOF/CENTER DISTRIBUTING SUNLIGHT INSIDE THE COURTYARD
BIOSWALE
BENCHES
GLASS SHADES
STUDENT NAME:
THEODOROS VUDURIS
COURSE:
LANDSCAPE DESIGN 1
INSTRUCTOR:
STEVEN CHAVEZ
SITE NAME AND ADDRESS:
UCLA COURTYARD OF THEATERS AT MACGOWAN HALL
245 CHARLES E YOUNG DR E
LOS ANGELES, CA 90095
DRAWING TITLE:
ASSIGNMENT 3
SITE OPPORTUNITIES AND CONSTRAINTS
AERIAL IMAGE:
DRAWING NOTES:
THE FLOOR MUST BE REPLACED TO CORRECT ANY DRAINAGE / SLOPE ISSUES AND CHANGED TO A LIGHTER/WHITE COLOR. ALSO, THE EXISTING GARDEN/PLANT AND SEATING AREA WILL BE CHANGED AND REPLACED BY THE BIOSWALE AND SIMPLE GEOMETRICAL BENCHES THAT FORM A COURTYARD. VINES IN MESHES OR CABLES, OR LARGE POTS WITH BIG SCULPTURAL PLANTS CAN BE PLACED AROUND THE BIOSWALE AS FOCAL POINTS
NORTH ARROW:
SCALE BAR:
0' 5' 10'
DRAWING SCALE:
1/8" = 1'-0"
SHEET NUMBER:
L-2
SHEET NUMBER IN SET:
2 OF 5


SOUTH SIDE EXTERIOR ENTRANCES TO THE COURTYARD
WEST SIDE - DOORS TO THE LITTLE THEATER
NORTH SIDE - DOOR TO RESTROOMS AND THE TICKET BOOTH
CEILING WITH SQUARE OPENING
EAST SIDE - ENTRANCE AND OTHER DOORS TO THE RALPH FREUD PLAYHOUSE
EAST SIDE - DETAIL OF NORTH ENTRY/EXIT AND CONNECTION TO DOORS OF THE RALPH FREUD PLAYHOUSE
SOUTH SIDE AND PART OF THE FLOOR WITH SEATING AND VEGETATION. INTERIOR VIEW WITH ENTRANCES/EXIT
SOUTH SIDE - VIEW OF THE FRANKLIN D MURPHY SCULPTURE GARDEN FROM THE COURTYARD
SITE INVENTORY LEGEND
FLOOR LIGHT FOR TREE
DOWNSPOUT
WATER SPRINKLER
POWER OUTLET/JUNCTION BOX
WATER ACCESS
WATER PRESSURE REGULATORS
WATER MANUAL SHUT OFF
LIGHT ON RETAINING WALL
SHRUB
TREE
TREE OPENING
TABLE AND CHAIRS
TRASH CAN
GAS SHUT OFF VALVE
ELECTRICAL OUTLET
FLOOR LIGHT
SECURITY LIGHT
TABLE RECTANGULAR TABLE
ACCESS POINT
SITE ANALYSIS LEGEND
NOISE/SOUND
PEDESTRIAN TRAFFIC
VIEWS TO THE SCULPTURE GARDEN/SKY
SLOPE TOWARDS THE CENTR
DRAINAGE GRATE
SOUTH WEST WINDS
SHRUBS ARE IN PLANTING AREAS RAISED FROM THE GROUND ABOUT 2' WITHIN A RETAINING WALL.
USDA PLANT HARDINESS ZONE 10b 35°F to 40°F
SUNSET BLV.
CHARLES E YOUNG DRIVE
HILGARD AVENUE
SQUARE METAL PROTECTOR DOME COVERS EACH TREE
CEILING SQUARE OPENING
SHRUBS BLOCKS THE VIEW TO CLOSURE
SCULPTURE
ENTRANCE TO THE LITTLE THEATER
ENTRY /EXIT
VIEW TO SCULPTURE GARDEN
VIEW TO SCULPTURE GREEN
ENTRANCE TO THE RALPH FREUD PLAYHOUSE
COURTYARD IS A SHAPE OF SQUARE 60'x60'
CEILING HAS A SQUARE OPENING 30'-35'
WEST SUNSET
NORTH LIGHT
SUN PATH
SOUTH
EAST SUNRISE
SUMMER SOLSTICE
78.5°
WINTER SOLSTICE
32.5°
THERE ARE 4 SETS OF SECURITY LIGHTS ON THE CEILING NEAR THE FOUR CORNERS OF THE SQUARE OPENING.
ALSO THERE ARE 20 REGULAR SQUARE CEILING LIGHTS (NOT SHOWN)
THERE IS DRAINAGE ON THE EAST/NORTH/SOUTH SIDES OF PLANTING AREAS. THE DRAINAGE IS ON ALL OUTER SIDES OF THE SQUARE CENTER BENCH.
NOISE / SOUND FROM NEARBY CAR TRAFFIC FROM SUNSET BOULEVARD CHARLES E YOUNG DR E AND HILGARD AVENUE. ALSO FROM PEOPLE OUTSIDE IN THE GARDEN OF SCULPTURES.
THERE IS NO WIND IN THE COURTYARD AS IT IS ENCLOSED WITHIN HIGH ABOUT 28' WALLS
DOWNSPOUT ON THE CEILING
TWO RECTANGULAR TABLES ARE PLACED NEAR THE ENTRANCE OF THE PLAYHOUSE NOT CLEAR WHY
3 SECURITY LIGHTS ON THE WALL
STUDENT NAME: THEODOROS VUDURIS
COURSE: LANDSCAPE DESIGN 1
INSTRUCTOR: STEVEN CHAVEZ
SITE NAME ADDRESS: UCLA COURTYARD OF THEATERS AT MACGOWAN HALL 245 CHARLES E YOUNG DR E LOS ANGELES, CA 90095
DRAWING TITLE: ASSIGNMENT 2: SITE INVENTORY AND ANALYSIS
AERIAL IMAGE:
DRAWING NOTES: THE BUILDING HEIGHT IS ABOUT 28' THERE ARE TWO TYPES OF PAVEMENT ON THE FLOOR, PINK AND THE OTHER GREY IN COLOR. THE ONLY SOIL IS IN THE 3 PLANTING AREAS AND UNDER THE SQUARE SEATING IN THE CENTER OF THE FLOOR. SOIL APPEARS TO BE CLAY AND POTTING SOIL THERE IS NO GOOD DRAINAGE AS AFTER A RAINSTORM THERE WAS A LOT OF WATER UNDER THE CENTER SQUARE BENCH. THE FLOOR SLOPES INWARDS FROM THE WEST AND LOWER SIDE TOWARDS THE CENTER. THERE ARE 3 TREES - POSSIBLE KING CARNADENSIS, RED CLEDRALY - THAT REACH THE CEILING AND LEANING TOWARDS THE CENTER, LOOKING FOR LIGHT. ALSO THE 3 PLANTING AREAS HAVE SHRUBS PLANTED SIDE EDGES - POSSIBLE JAPANESE BOXWOOD (BUXUS) - WITH GOOD DRAINAGE AROUND THE NORTH SIDE BUT NOT SO GOOD DRAINAGE AROUND THE SOUTH SIDE. THE EAST SIDE HAS PLANTING AND SEATING AREA AND THE WEST SIDE IS DEDICATED TO CIRCULATION / TRAFFIC.
NORTH ARROW:
SCALE BAR: 0' 5' 60'
DRAWING SCALE: 1/8" = 1'-0"
SHEET NUMBER: 1
SHEET NUMBER IN SET: 1 OF 1

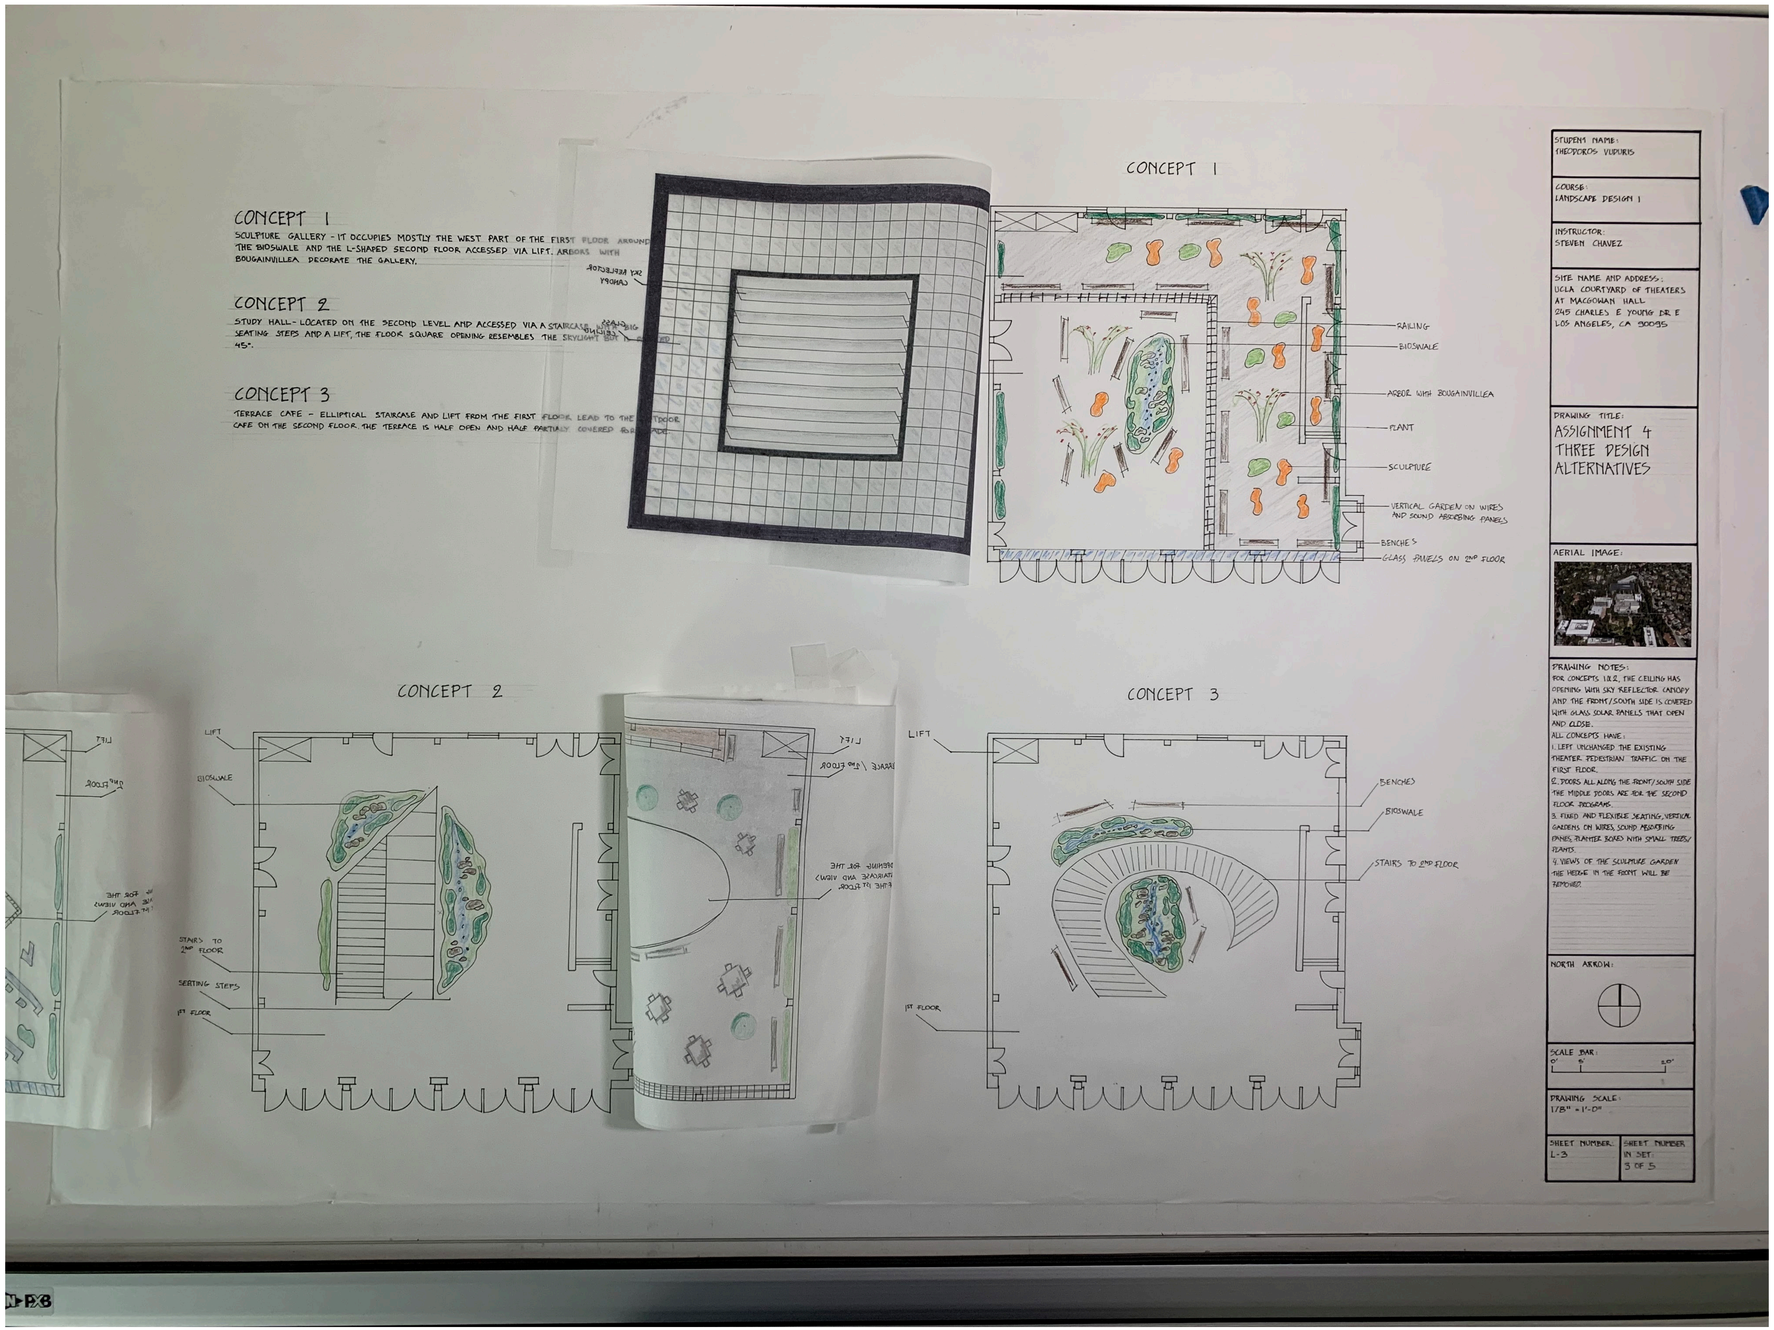
CONCEPT 1
SCULPTURE GALLERY - IT OCCUPIES MOSTLY THE WEST PART OF THE FIRST FLOOR AROUND THE BIOSWALE AND THE L-SHAPED SECOND FLOOR ACCESSED VIA LIFT. ARBORS WITH BOUGAINVILLEA DECORATE THE GALLERY.
CONCEPT 2
STUDY HALL - LOCATED ON THE SECOND LEVEL AND ACCESSED VIA A STAIRCASE AND SEATING STEPS AND A LIFT. THE FLOOR SQUARE OPENING RESEMBLES THE SKYLIGHT
45°.
CONCEPT 3
TERRACE CAFE - ELLIPTICAL STAIRCASE AND LIFT FROM THE FIRST FLOOR LEAD TO THE CAFE ON THE SECOND FLOOR. THE TERRACE IS HALF OPEN AND HALF PARTIALLY COVERED
CONCEPT 1
RAILING
BIOSWALE
ARBOR WITH BOUGAINVILLEA
PLANT
SCULPTURE
VERTICAL GARDEN ON WIRES AND SOUND ABSORBING PANELS
BENCHES
GLASS PANELS ON 2ND FLOOR
CONCEPT 2
LIFT
BIOSWALE
STAIRS TO 2ND FLOOR
SEATING STEPS
1ST FLOOR
CONCEPT 3
LIFT
BENCHES
BIOSWALE
STAIRS TO 2ND FLOOR
1ST FLOOR
STUDENT NAME:
THEODOROS VUDURIS
COURSE:
LANDSCAPE DESIGN 1
INSTRUCTOR:
STEVEN CHAVEZ
SITE NAME AND ADDRESS:
UCLA COURTYARD OF THEATERS AT MACGOWAN HALL
245 CHARLES E YOUNG DR E
LOS ANGELES, CA 90095
DRAWING TITLE:
ASSIGNMENT 4
THREE DESIGN ALTERNATIVES
AERIAL IMAGE:
DRAWING NOTES:
FOR CONCEPTS 1 & 2, THE CEILING HAS OPENINGS WITH SKY REFLECTOR CANOPY AND THE FRONT/SOUTH SIDE IS COVERED WITH GLASS SOLAR PANELS THAT OPEN AND CLOSE.
ALL CONCEPTS HAVE:
1. LEFT UNCHANGED THE EXISTING THEATER PEDESTRIAN TRAFFIC ON THE FIRST FLOOR.
2. DOORS ALL ALONG THE FRONT/SOUTH SIDE THE MIDDLE DOORS ARE FOR THE SECOND FLOOR PROGRAMS.
3. FIXED AND FLEXIBLE SEATING, VERTICAL GARDENS ON WIRES, SOUND ABSORBING PANELS, PLANTER BOXED WITH SMALL TREES/PLANTS.
4. VIEWS OF THE SCULPTURE GARDEN THE HEDGE IN THE FRONT WILL BE REMOVED.
NORTH ARROW:
SCALE BAR:
0' 6' 20'
DRAWING SCALE:
1/8" = 1'-0"
SHEET NUMBER:
L-3
SHEET NUMBER IN SET:
3 OF 5

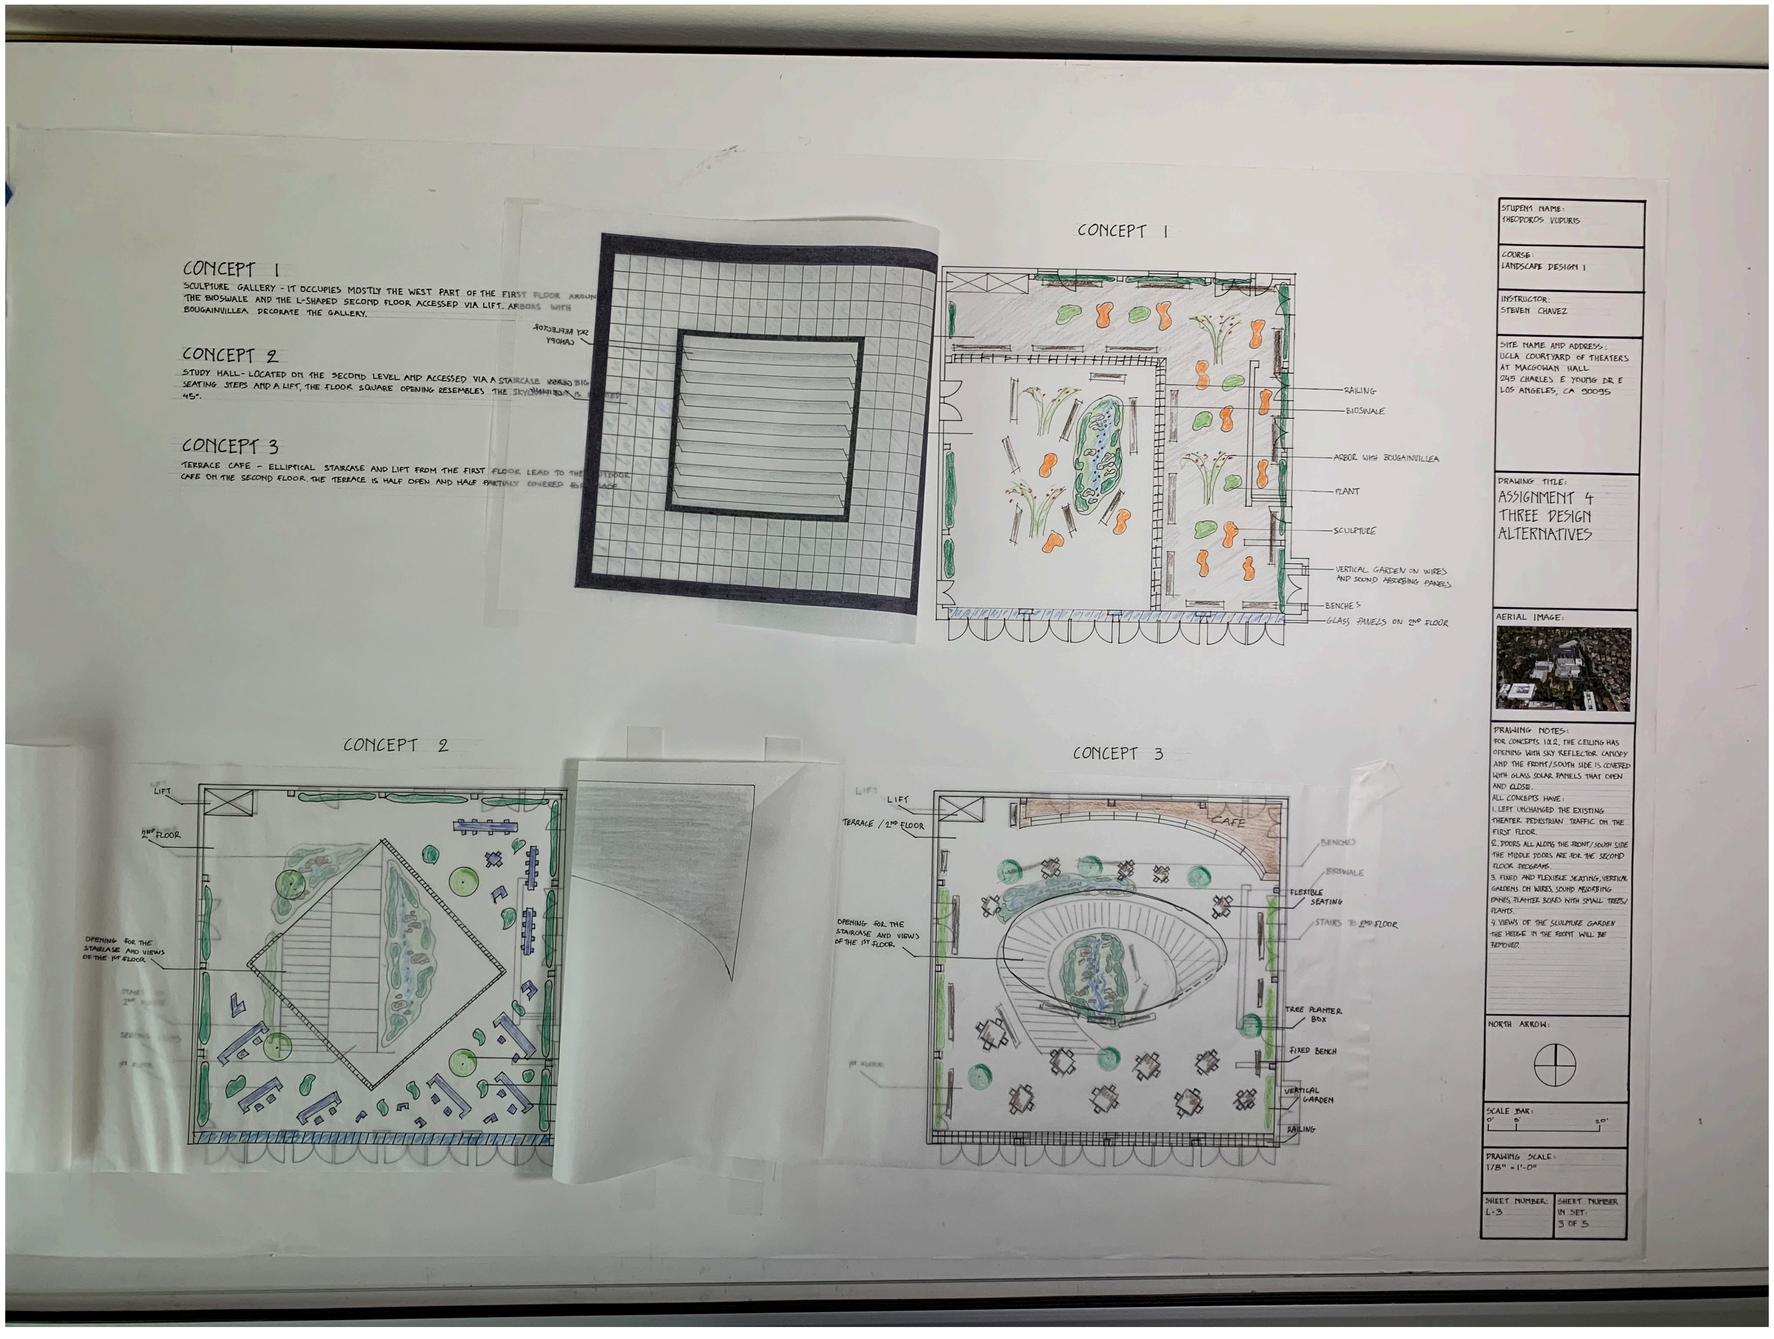
CONCEPT 1
SCULPTURE GALLERY - IT OCCUPIES MOSTLY THE WEST PART OF THE FIRST FLOOR AROUND THE BIOSWALE AND THE L-SHAPED SECOND FLOOR ACCESSED VIA LIFT. ARBORS WITH BOUGAINVILLEA DECORATE THE GALLERY.
CONCEPT 2
STUDY HALL - LOCATED ON THE SECOND LEVEL AND ACCESSED VIA A STAIRCASE AND A LIFT. THE FLOOR SQUARE OPENING RESEMBLES THE SKYLIGHT IN
CONCEPT 3
TERRACE CAFE - ELLIPTICAL STAIRCASE AND LIFT FROM THE FIRST FLOOR LEAD TO THE CAFE ON THE SECOND FLOOR. THE TERRACE IS HALF OPEN AND HALF PARTIALLY COVERED
CONCEPT 1
RAILING
BIOSWALE
ARBOR WITH BOUGAINVILLEA
PLANT
SCULPTURE
VERTICAL GARDEN ON WIRES AND SOUND ABSORBING PANELS
BENCHES
GLASS PANELS ON 2ND FLOOR
CONCEPT 2
LIFT
1ST FLOOR
OPENING FOR THE STAIRCASE AND VIEWS OF THE 1ST FLOOR
CONCEPT 3
LIFT
TERRACE / 2ND FLOOR
CAFE
BENCHES
BIOSWALE
FLEXIBLE SEATING
STAIRS TO 2ND FLOOR
OPENING FOR THE STAIRCASE AND VIEWS OF THE 1ST FLOOR
TREE PLANTER BOX
FIXED BENCH
VERTICAL GARDEN
RAILING
STUDENTS NAME:
THEODOROS VUDURIS
COURSE:
LANDSCAPE DESIGN 1
INSTRUCTOR:
STEVEN CHAVEZ
SITE NAME AND ADDRESS:
UCLA COURTYARD OF THEATERS AT MACGOWAN HALL
245 CHARLES E YOUNG DR E
LOS ANGELES, CA 90095
DRAWING TITLE:
ASSIGNMENT 4
THREE DESIGN ALTERNATIVES
AERIAL IMAGE:
DRAWING NOTES:
FOR CONCEPTS 1&2, THE CEILING HAS OPENING WITH SKY REFLECTOR CANOPY AND THE FRONT/SOUTH SIDE IS COVERED WITH GLASS SOLAR PANELS THAT OPEN AND CLOSE.
ALL CONCEPTS HAVE:
1. LEFT UNCHANGED THE EXISTING THEATER PEDESTRIAN TRAFFIC ON THE FIRST FLOOR.
2. DOORS ALL ALONG THE FRONT/SOUTH SIDE THE MIDDLE DOORS ARE FOR THE SECOND FLOOR PROGRAMS.
3. FIXED AND FLEXIBLE SEATING, VERTICAL GARDENS ON WIRES, SOUND ABSORBING PANELS, PLANTER BOXES WITH SMALL TREES/PLANTS.
4. VIEWS OF THE SCULPTURE GARDEN THE HEDGE IN THE FRONT WILL BE TRIMMED.
NORTH ARROW:
SCALE BAR:
0'
8'
20'
DRAWING SCALE:
1/8" = 1'-0"
SHEET NUMBER:
L-3
SHEET NUMBER IN SET:
3 OF 5

CONCEPT 1

SCULPTURE GALLERY - IT OCCUPIES MOSTLY THE WEST PART OF THE FIRST FLOOR AROUND THE BIOSWALE AND THE L-SHAPED SECOND FLOOR ACCESSED VIA LIFT. ARBORS WITH BOUGAINVILLEA DECORATE THE GALLERY.


CONCEPT 2

STUDY HALL - LOCATED ON THE SECOND LEVEL AND ACCESSED VIA A STAIRCASE WITH BIG SEATING STEPS AND A LIFT. THE FLOOR SQUARE OPENING RESEMBLES THE SKYLIGHT BUT IS ROTATED 45°.


CONCEPT 3

TERRACE CAFE - ELLIPTICAL STAIRCASE AND LIFT FROM THE FIRST FLOOR LEAD TO THE OUTDOOR CAFE ON THE SECOND FLOOR. THE TERRACE IS HALF OPEN AND HALF PARTIALY COVERED FOR SHADE.


CONCEPT 1

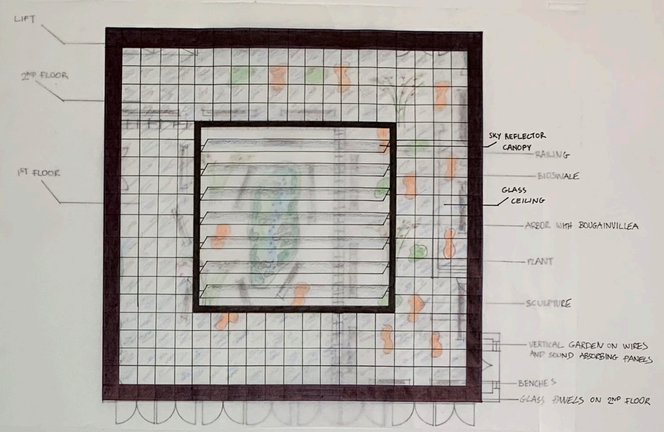

CONCEPT 2

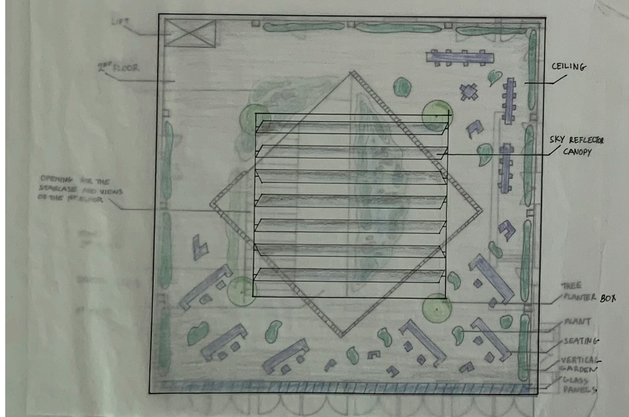

CONCEPT 3

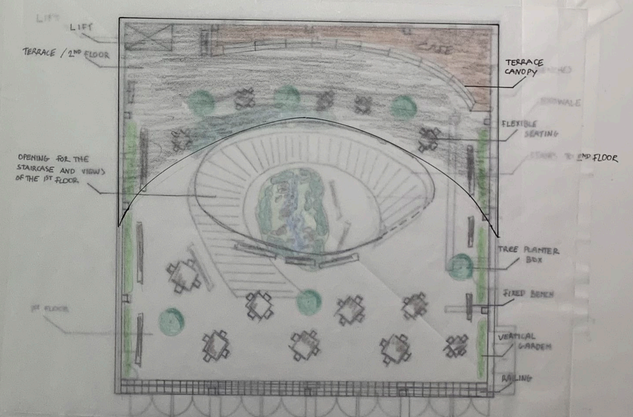

STUDENT NAME:
THEODOROS VUDURIS


COURSE:
LANDSCAPE DESIGN 1

INSTRUCTOR:
STEVEN CHAVEZ

SITE NAME AND ADDRESS:
UCLA COURTYARD OF THEATERS AT MACGOWAN HALL
245 CHARLES E YOUNG DR E
LOS ANGELES, CA 90095

DRAWING TITLE:
ASSIGNMENT 4
THREE DESIGN ALTERNATIVES

AERIAL IMAGE:

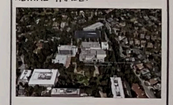

DRAWING NOTES:
FOR CONCEPTS 1,0 2, THE CEILING HAS OPENING WITH SKY REFLECTOR CANOPY AND THE FRONT/SOUTH SIDE IS COVERED WITH GLASS SOLAR PANELS THAT OPEN AND CLOSE.
ALL CONCEPTS HAVE:
1. LEFT UNCHANGED THE EXISTING THEATER PEDESTRIAN TRAFFIC ON THE FIRST FLOOR.
2. DOORS ALL ALONG THE FRONT/SOUTH SIDE THE MIDDLE DOORS ARE FOR THE SECOND FLOOR PROGRAMS.
3. FIXED AND FLEXIBLE SEATING, VERTICAL GARDENS ON WIRES, SOUND ABSORBING PANELS, PLANTER BOXES WITH SMALL TREES/ PLANTS.
4. VIEWS OF THE SCULPTURE GARDEN THE HEDGE IN THE FRONT WILL BE REMOVED.


NORTH ARROW:


SCALE BAR:
0' 4' 20'


DRAWING SCALE:
1/8" = 1'-0"


SHEET NUMBER:
L-3


SHEET NUMBER IN SET:
3 OF 5

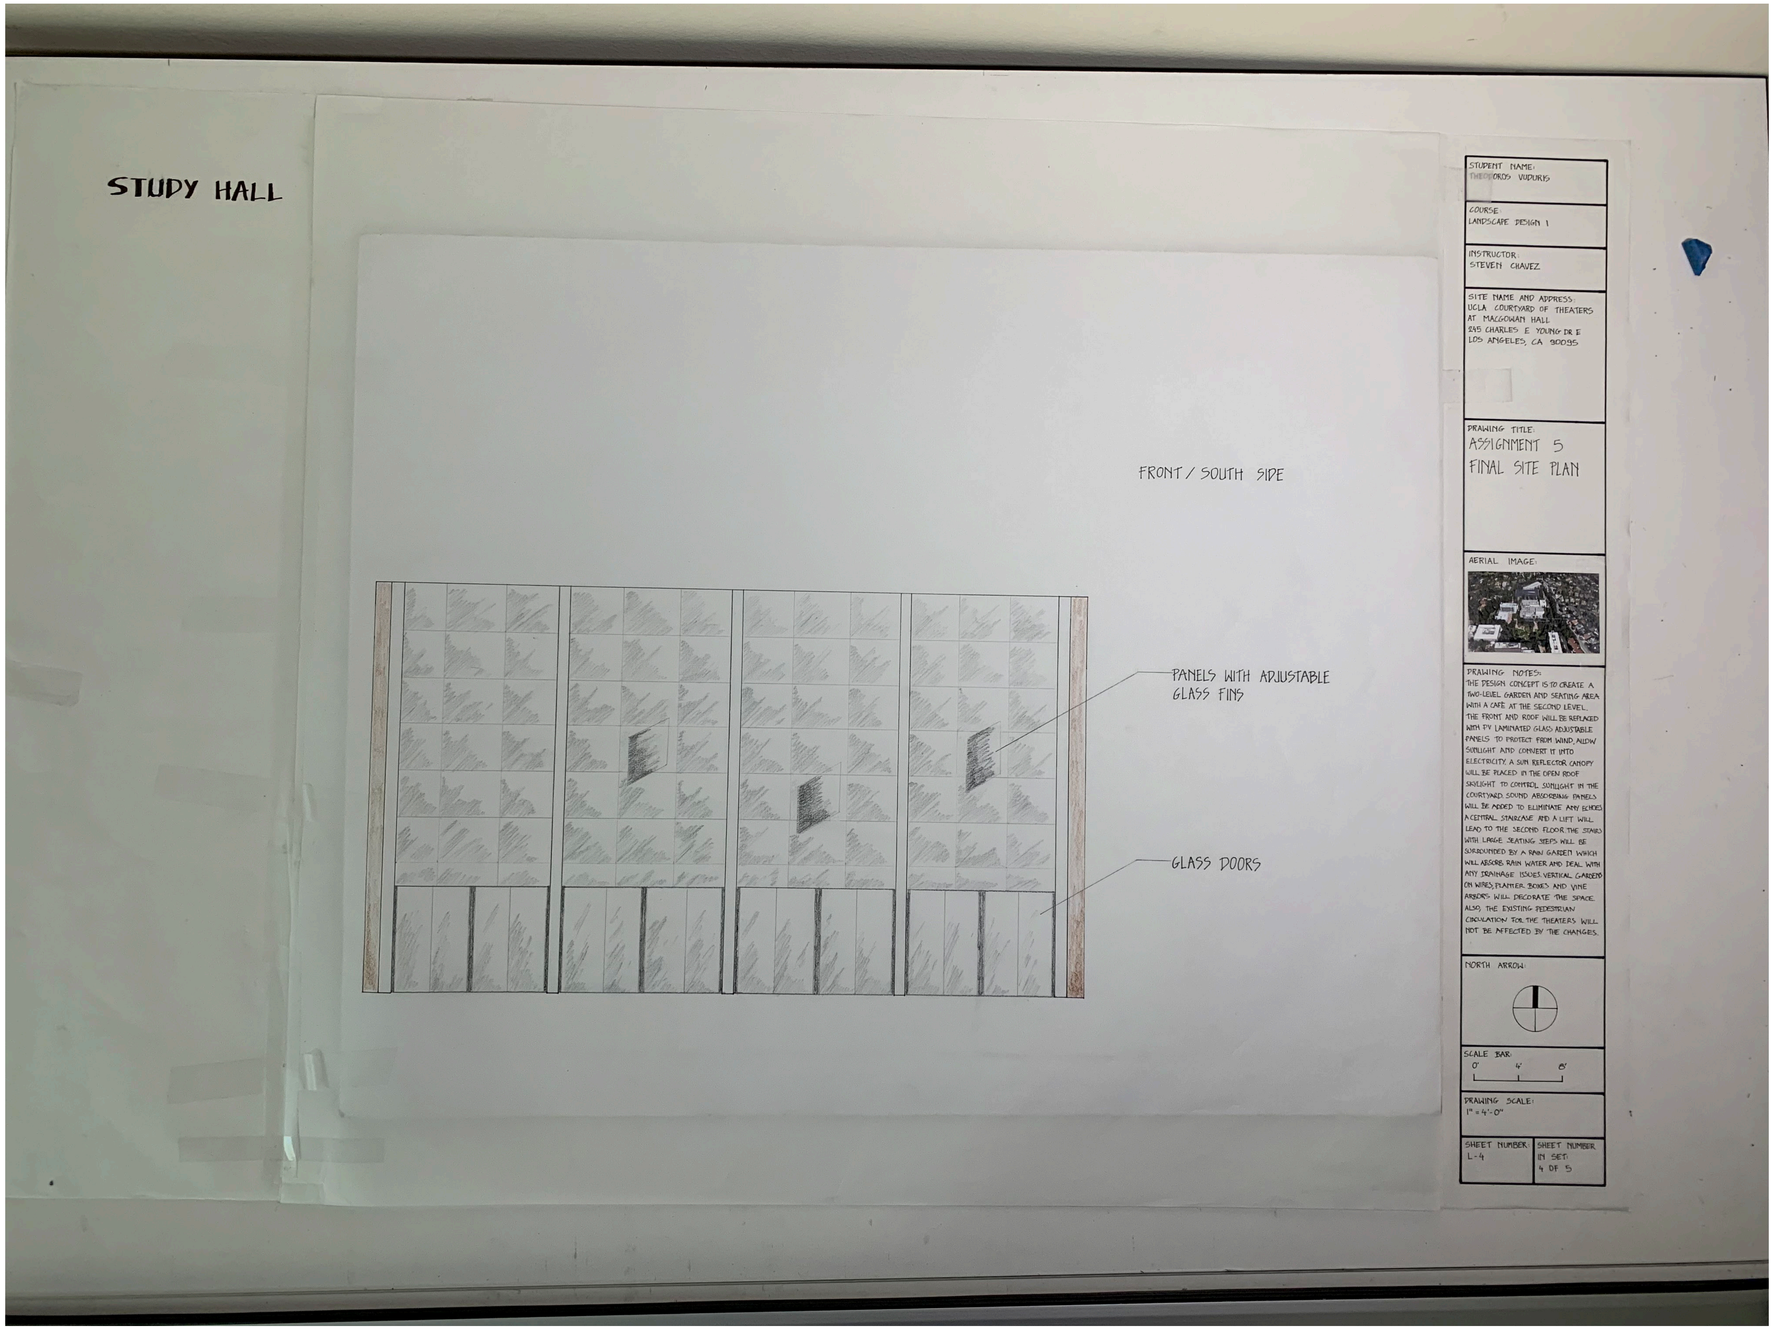
STUDY HALL
FRONT / SOUTH SIDE
PANELS WITH ADJUSTABLE GLASS FINS
GLASS DOORS
STUDENT NAME:
THEODROS VUDURIS
COURSE:
LANDSCAPE DESIGN 1
INSTRUCTOR:
STEVEN CHAVEZ
SITE NAME AND ADDRESS:
UCLA COURTYARD OF THEATERS AT MACGOWAN HALL
245 CHARLES E YOUNG DR E
LOS ANGELES, CA 90095
DRAWING TITLE:
ASSIGNMENT 5
FINAL SITE PLAN
AERIAL IMAGE:
DRAWING NOTES:
THE DESIGN CONCEPT IS TO CREATE A TWO-LEVEL GARDEN AND SEATING AREA WITH A CAFE AT THE SECOND LEVEL. THE FRONT AND ROOF WILL BE REPLACED WITH FIV LAMINATED GLASS ADJUSTABLE PANELS TO PROTECT FROM WIND, ALLOW SUNLIGHT AND CONVERT IT INTO ELECTRICITY A SUN REFLECTOR CANOPY WILL BE PLACED IN THE OPEN ROOF SKYLIGHT TO CONTROL SUNLIGHT IN THE COURTYARD. SOUND ABSORBING PANELS WILL BE ADDED TO ELIMINATE ANY ECHOES A CENTRAL STAIRCASE AND A LIFT WILL LEAD TO THE SECOND FLOOR. THE STAIRS WITH LARGE SEATING STEPS WILL BE SURROUNDED BY A RAIN GARDEN WHICH WILL ABSORB RAIN WATER AND DEAL WITH ANY DRAINAGE ISSUES VERTICAL GARDEN ON WIND SCREEN, BOXES AND VINE ARBORS WILL DECORATE THE SPACE. ALSO, THE EXISTING PEDESTRIAN CIRCULATION FOR THE THEATERS WILL NOT BE AFFECTED BY THE CHANGES.
NORTH ARROW:
SCALE BAR:
0' 4' 8'
DRAWING SCALE:
1" = 4'-0"
SHEET NUMBER:
L-4
SHEET NUMBER IN SET:
4 OF 5

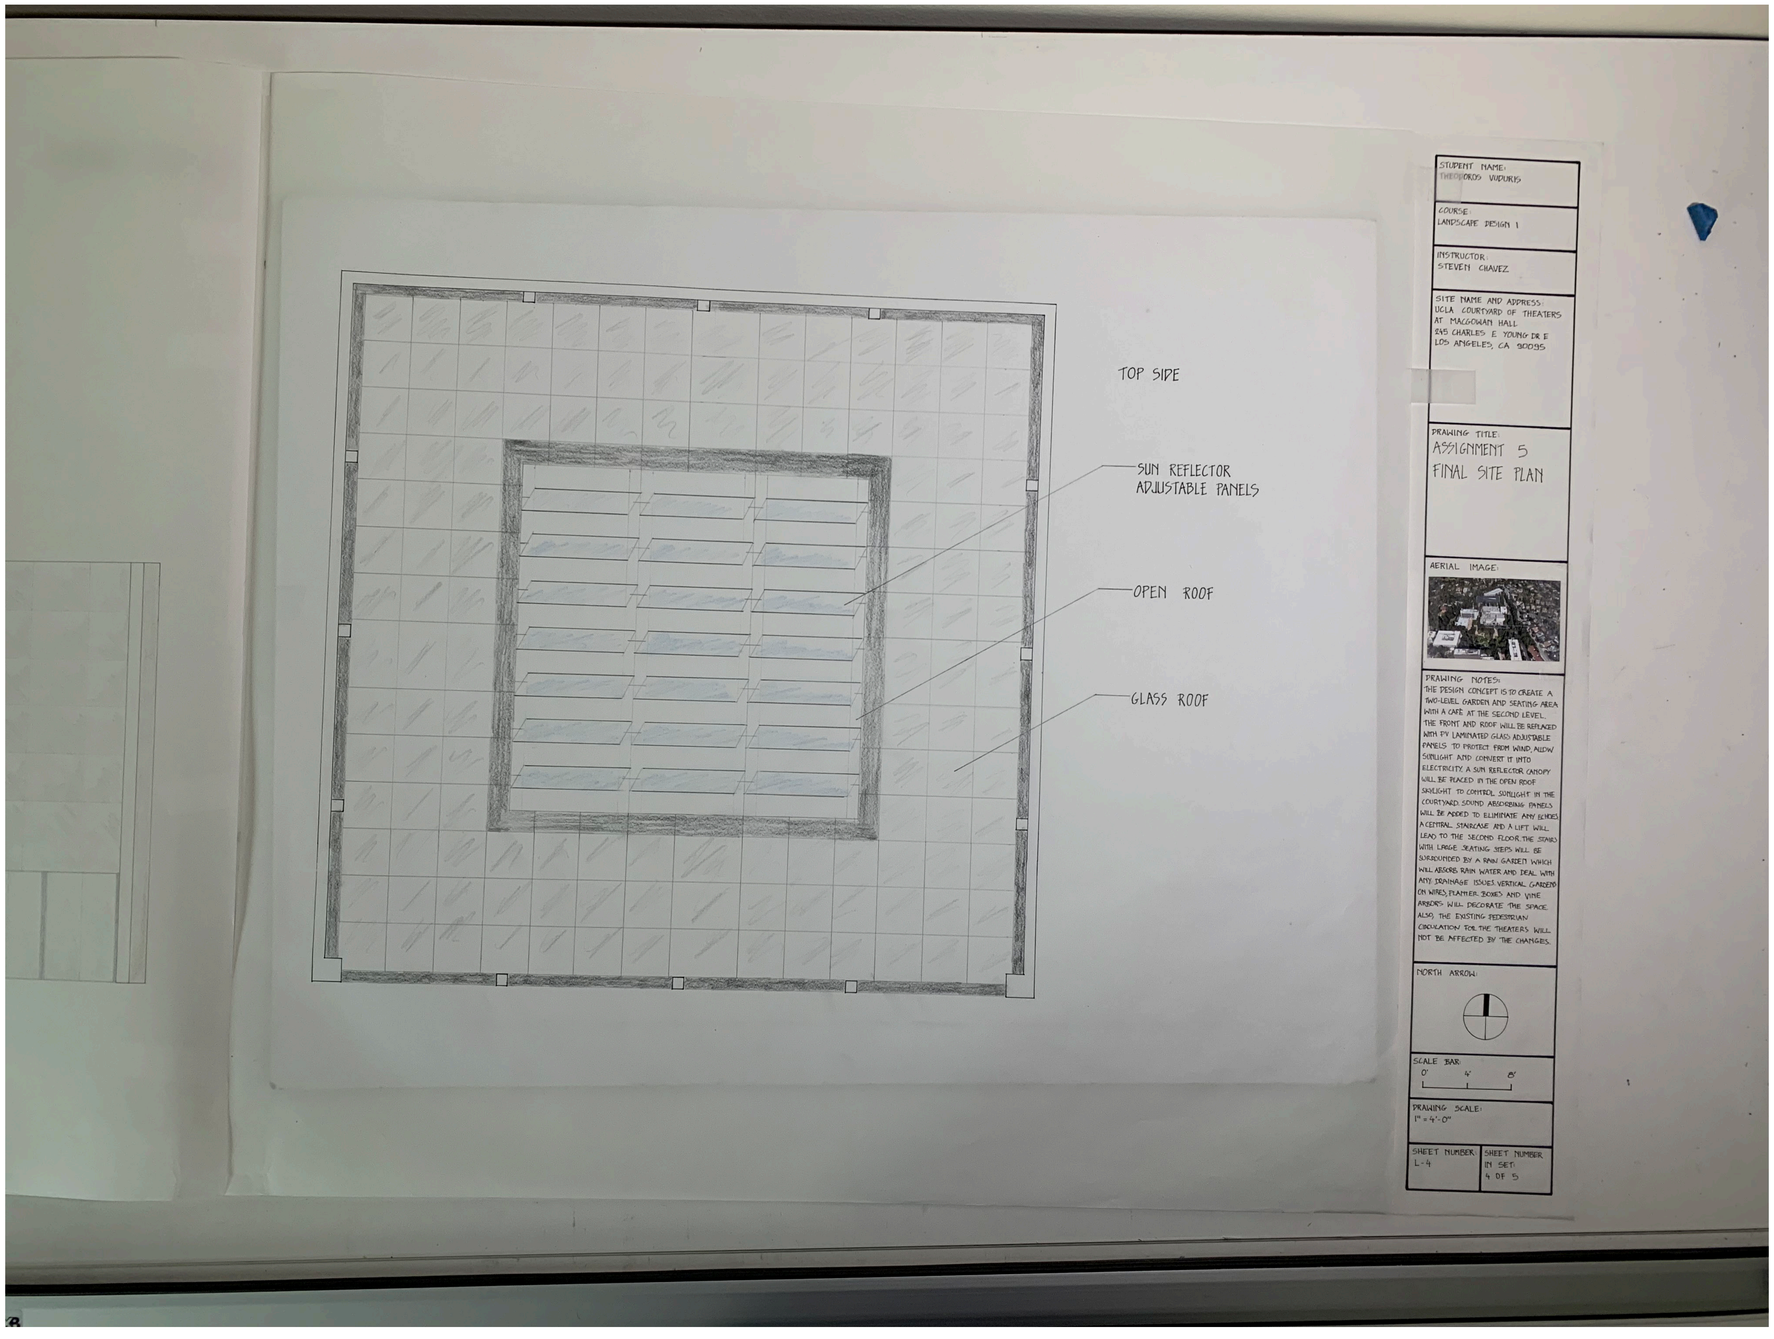
TOP SIDE
SUN REFLECTOR ADJUSTABLE PANELS
OPEN ROOF
GLASS ROOF
STUDENT NAME:
THEODOROS VUDURIS
COURSE:
LANDSCAPE DESIGN 1
INSTRUCTOR:
STEVEN CHAVEZ
SITE NAME AND ADDRESS:
UCLA COURTYARD OF THEATERS
AT MACGOWAN HALL
245 CHARLES E YOUNG DR E
LOS ANGELES, CA 90095
DRAWING TITLE:
ASSIGNMENT 5
FINAL SITE PLAN
AERIAL IMAGE:
DRAWING NOTES:
THE DESIGN CONCEPT IS TO CREATE A TWO-LEVEL GARDEN AND SEATING AREA WITH A CAFE AT THE SECOND LEVEL. THE FRONT AND ROOF WILL BE REPLACED WITH PV LAMINATED GLASS ADJUSTABLE PANELS TO PROTECT FROM WIND, ALLOW SUNLIGHT AND CONVERT IT INTO ELECTRICITY. A SUN REFLECTOR CANOPY WILL BE PLACED IN THE OPEN ROOF SKYLIGHT TO CONTROL SUNLIGHT IN THE COURTYARD. SOUND ABSORBING PANELS WILL BE ADDED TO ELIMINATE ANY ECHOES. A CENTRAL STAIRCASE AND A LIFT WILL LEAD TO THE SECOND FLOOR. THE STAIRS WITH LARGE SEATING STEPS WILL BE SURROUNDED BY A RAIN GARDEN WHICH WILL ABSORB RAIN WATER AND DEAL WITH ANY DRAINAGE ISSUES. VERTICAL GARDENS ON WIRES, PLANTER BOXES AND VINE ARBORS WILL DECORATE THE SPACE. ALSO, THE EXISTING PEDESTRIAN CIRCULATION FOR THE THEATERS WILL NOT BE AFFECTED BY THE CHANGES.
NORTH ARROW:
SCALE BAR:
0' 4' 8'
DRAWING SCALE:
1" = 4'-0"
SHEET NUMBER:
L-4
SHEET NUMBER IN SET:
4 OF 5

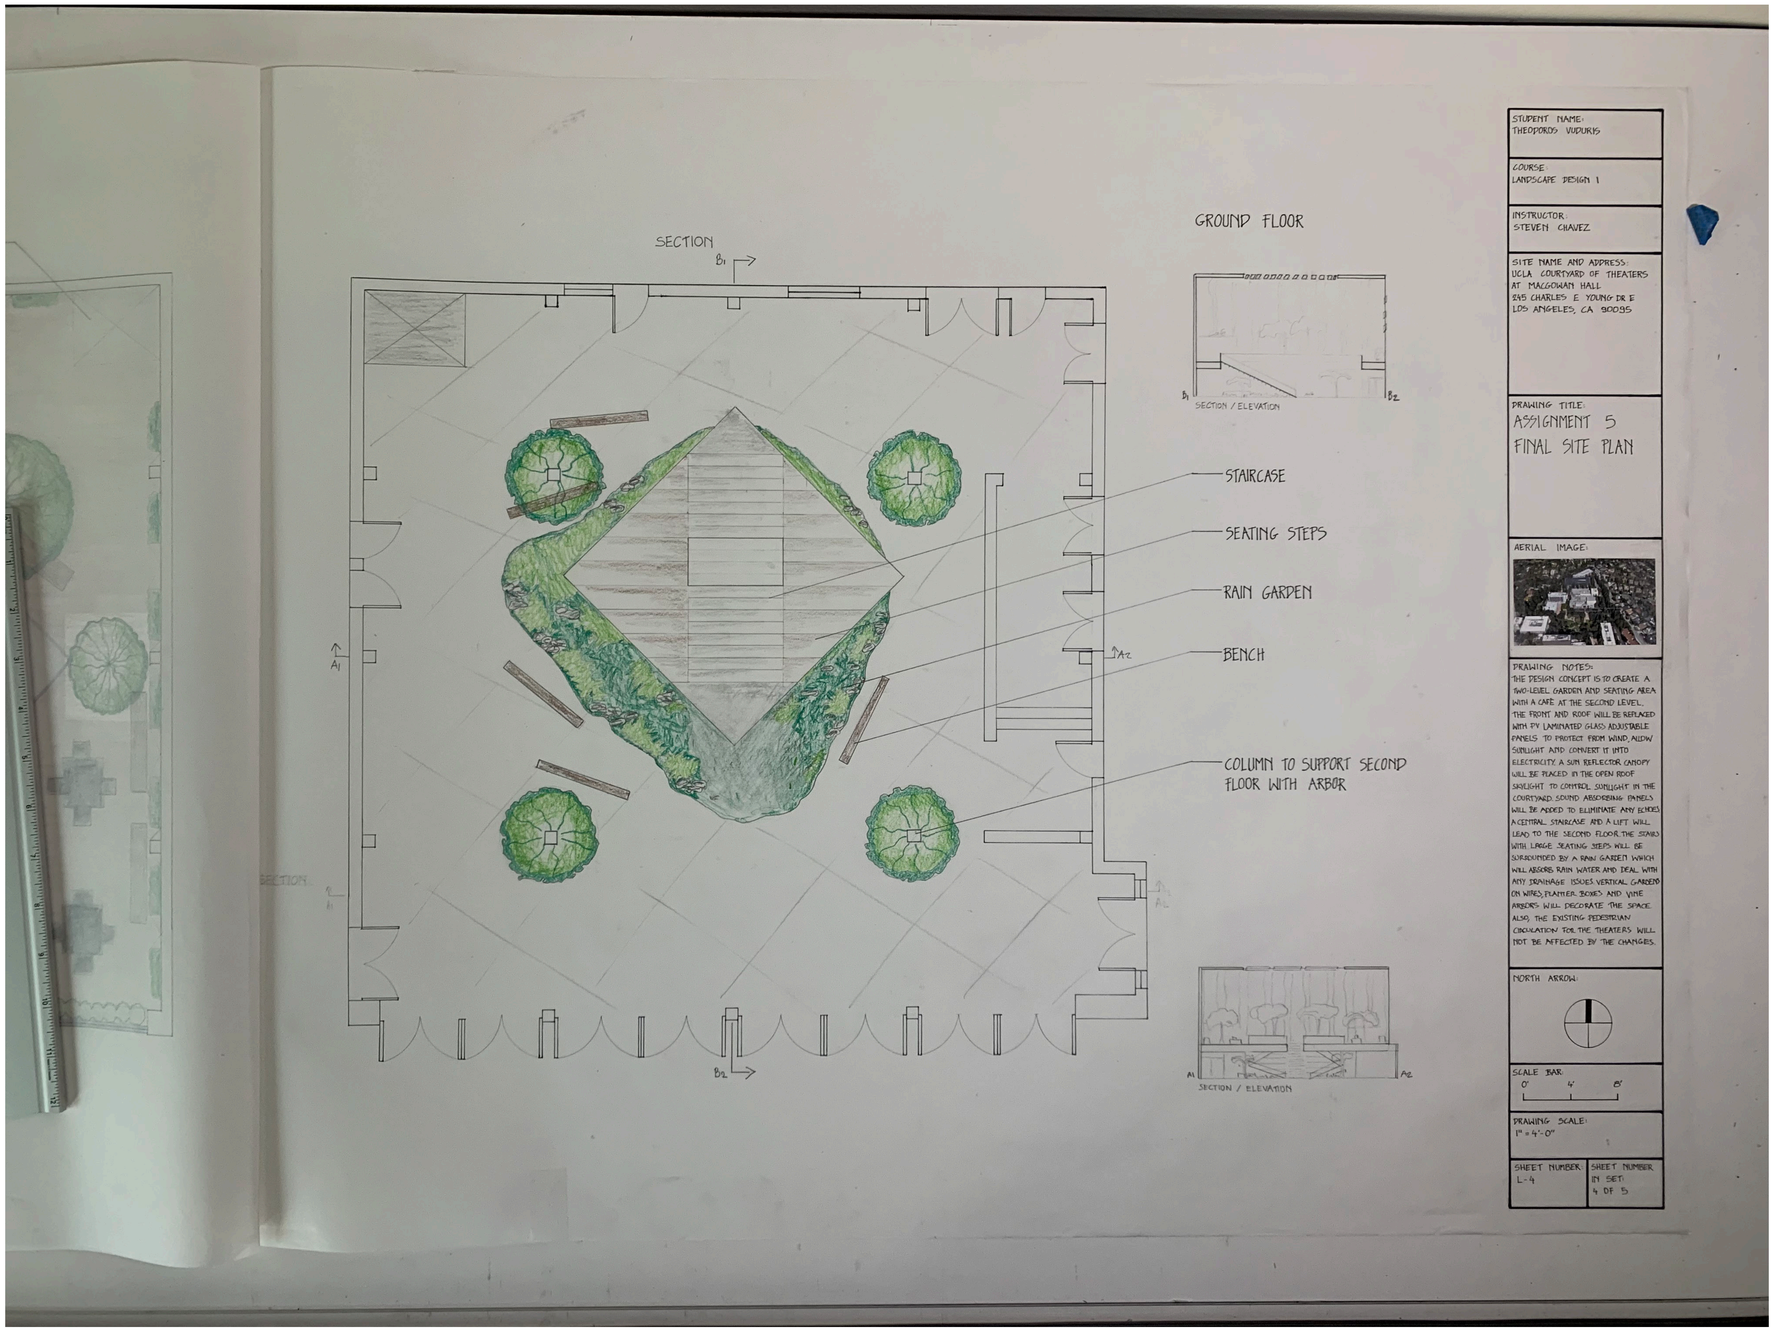

SECTION
B1
B2
A1
A2
GROUND FLOOR
SECTION / ELEVATION
STAIRCASE
SEATING STEPS
RAIN GARDEN
BENCH
COLUMN TO SUPPORT SECOND FLOOR WITH ARBOR
SECTION / ELEVATION
STUDENT NAME:
THEODOROS VUDURIS
COURSE:
LANDSCAPE DESIGN 1
INSTRUCTOR:
STEVEN CHAVEZ
SITE NAME AND ADDRESS:
UCLA COURTYARD OF THEATERS AT MACGOWAN HALL
235 CHARLES E YOUNG DR E
LOS ANGELES, CA 90095
DRAWING TITLE:
ASSIGNMENT 5
FINAL SITE PLAN
AERIAL IMAGE:
DRAWING NOTES:
THE DESIGN CONCEPT IS TO CREATE A TWO-LEVEL GARDEN AND SEATING AREA WITH A CAFE AT THE SECOND LEVEL. THE FRONT AND ROOF WILL BE REPLACED WITH PV LAMINATED GLASS ADJUSTABLE PANELS TO PROTECT FROM WIND, ALLOW SUNLIGHT AND CONVERT IT INTO ELECTRICITY. A SUN REFLECTOR CANOPY WILL BE PLACED IN THE OPEN ROOF SKYLIGHT TO CONTROL SUNLIGHT IN THE COURTYARD. SOUND ABSORBING PANELS WILL BE ADDED TO ELIMINATE ANY ECHOES. A CENTRAL STAIRCASE AND A LIFT WILL LEAD TO THE SECOND FLOOR. THE STAIRS WITH LARGE SEATING STEPS WILL BE SURROUNDED BY A RAIN GARDEN WHICH WILL ABSORB RAIN WATER AND DEAL WITH ANY DRAINAGE ISSUES. VERTICAL GARDENS ON WIRES, PLANTER BOXES AND VINE ARBORS WILL DECORATE THE SPACE. ALSO, THE EXISTING PEDESTRIAN CIRCULATION FOR THE THEATERS WILL NOT BE AFFECTED BY THE CHANGES.
NORTH ARROW:
SCALE BAR:
0' 4' 8'
DRAWING SCALE:
1" = 4'-0"
SHEET NUMBER:
L-4
SHEET NUMBER IN SET:
4 OF 5

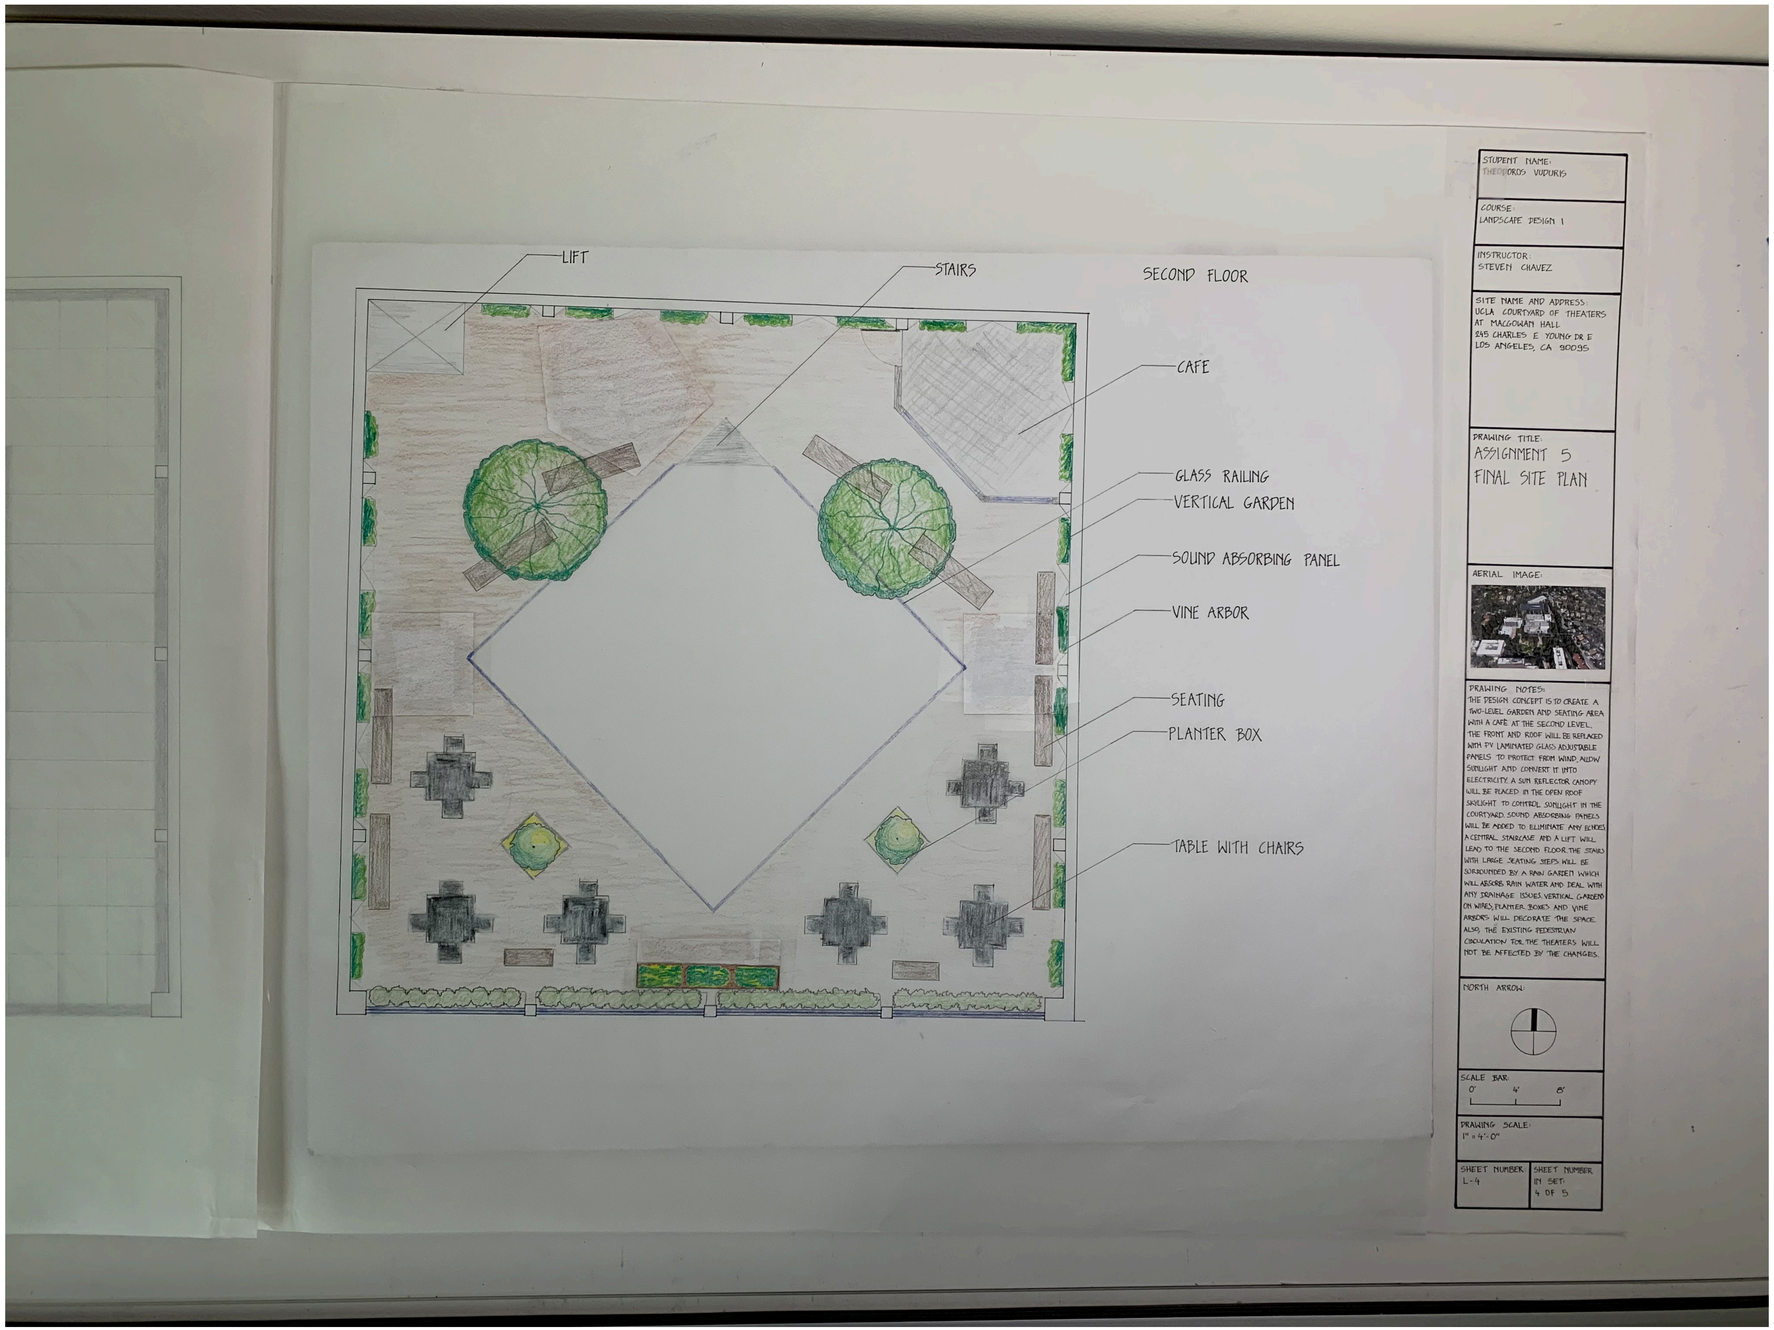
LIFT
STAIRS
SECOND FLOOR
CAFE
GLASS RAILING
VERTICAL GARDEN
SOUND ABSORBING PANEL
VINE ARBOR
SEATING
PLANTER BOX
TABLE WITH CHAIRS
STUDENT NAME:
THEODOROS VUDURIS
COURSE:
LANDSCAPE DESIGN 1
INSTRUCTOR:
STEVEN CHAVEZ
SITE NAME AND ADDRESS:
UCLA COURTYARD OF THEATERS
AT MACGOWAN HALL
235 CHARLES E YOUNG DR E
LOS ANGELES, CA 90095
DRAWING TITLE:
ASSIGNMENT 5
FINAL SITE PLAN
AERIAL IMAGE:
DRAWING NOTES:
THE DESIGN CONCEPT IS TO CREATE A TWO-LEVEL GARDEN AND SEATING AREA WITH A CAFE AT THE SECOND LEVEL. THE FRONT AND ROOF WILL BE REPLACED WITH PV LAMINATED GLASS ADJUSTABLE PANELS TO PROTECT FROM WIND, ALLOW SUNLIGHT AND CONVERT IT INTO ELECTRICITY. A SUN REFLECTOR CANOPY WILL BE PLACED IN THE OPEN ROOF SKYLIGHT TO CONTROL SUNLIGHT IN THE COURTYARD. SOUND ABSORBING PANELS WILL BE ADDED TO ELIMINATE ANY ECHOES. A CENTRAL STAIRCASE AND A LIFT WILL LEAD TO THE SECOND FLOOR. THE STAIRS WITH LARGE SEATING STEPS WILL BE SURROUNDED BY A RAIN GARDEN WHICH WILL ABSORB RAIN WATER AND DEAL WITH ANY DRAINAGE ISSUES. VERTICAL GARDENS ON WIRES, PLANTER BOXES AND VINE ARBORS WILL DECORATE THE SPACE. ALSO, THE EXISTING PEDESTRIAN CIRCULATION FOR THE THEATERS WILL NOT BE AFFECTED BY THE CHANGES.
NORTH ARROW:
SCALE BAR:
0' 4' 8'
DRAWING SCALE:
1" = 4'-0"
SHEET NUMBER:
L-4
SHEET NUMBER IN SET:
4 OF 5

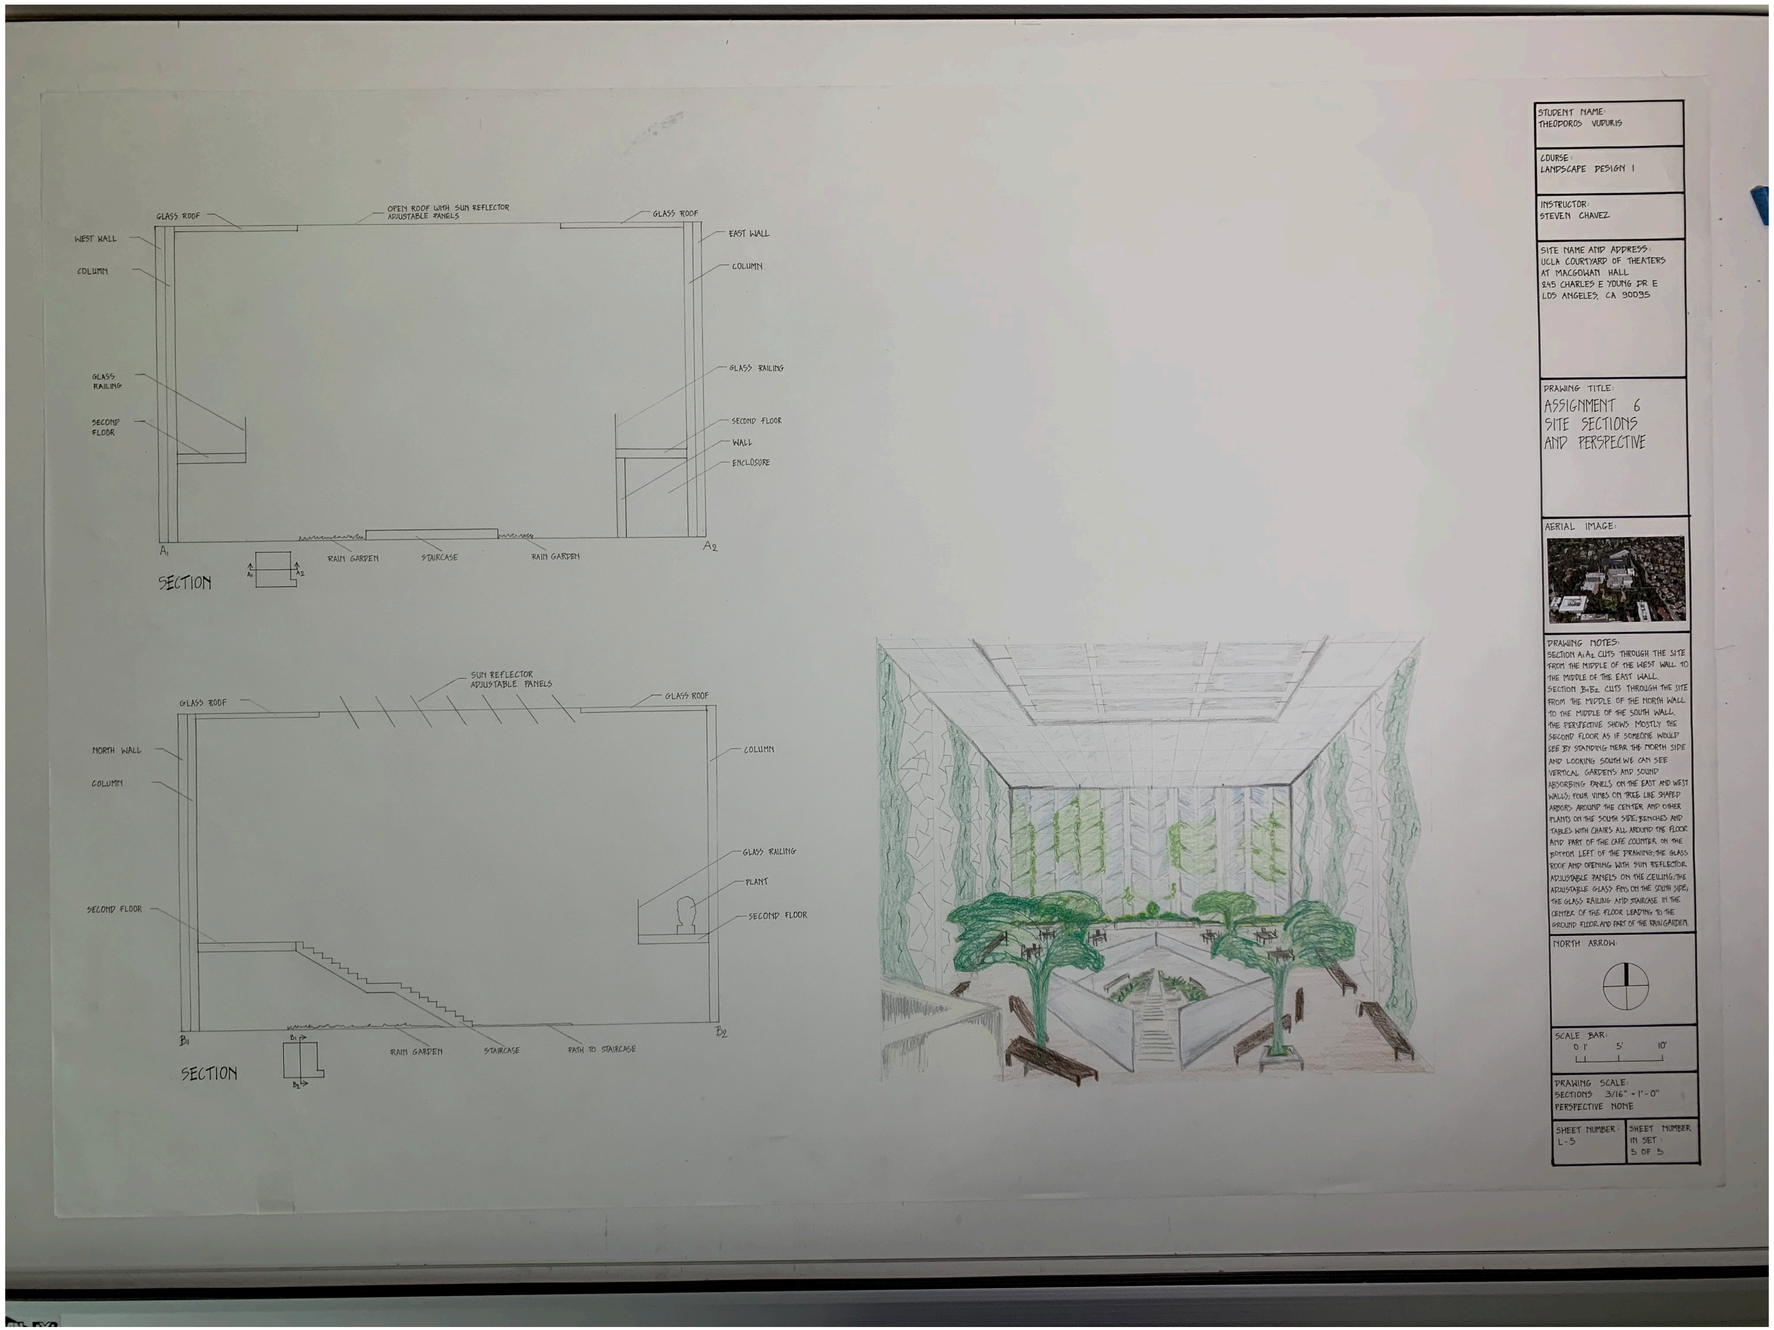
GLASS ROOF
OPEN ROOF WITH SUN REFLECTOR ADJUSTABLE PANELS
GLASS ROOF
WEST WALL
COLUMN
EAST WALL
COLUMN
GLASS RAILING
SECOND FLOOR
GLASS RAILING
SECOND FLOOR
WALL
ENCLOSURE
A1
A2
RAIN GARDEN
STAIRCASE
RAIN GARDEN
SECTION
SUN REFLECTOR ADJUSTABLE PANELS
GLASS ROOF
GLASS ROOF
NORTH WALL
COLUMN
COLUMN
GLASS RAILING
PLANT
SECOND FLOOR
SECOND FLOOR
B1
B2
RAIN GARDEN
STAIRCASE
PATH TO STAIRCASE
SECTION
STUDENT NAME:
THEODOROS VUDURIS
COURSE:
LANDSCAPE DESIGN 1
INSTRUCTOR:
STEVEN CHAVEZ
SITE NAME AND ADDRESS:
UCLA COURTYARD OF THEATERS AT MACGOWAN HALL
245 CHARLES E YOUNG DR E
LOS ANGELES, CA 90095
DRAWING TITLE:
ASSIGNMENT 6
SITE SECTIONS AND PERSPECTIVE
AERIAL IMAGE:
DRAWING NOTES:
SECTION A1A2 CUTS THROUGH THE SITE FROM THE MIDDLE OF THE WEST WALL TO THE MIDDLE OF THE EAST WALL.
SECTION B1B2 CUTS THROUGH THE SITE FROM THE MIDDLE OF THE NORTH WALL TO THE MIDDLE OF THE SOUTH WALL.
THE PERSPECTIVE SHOWS MOSTLY THE SECOND FLOOR AS IF SOMEONE WOULD SEE BY STANDING NEAR THE NORTH SIDE AND LOOKING SOUTH WE CAN SEE VERTICAL GARDENS AND SOUND ABSORBING PANELS ON THE EAST AND WEST WALLS, FOUR VINES ON TREE LIKE SHAPED ARBORS AROUND THE CENTER AND OTHER PLANTS ON THE SOUTH SIDE, BENCHES AND TABLES WITH CHAIRS ALL AROUND THE FLOOR AND PART OF THE CAFE COUNTER ON THE BOTTOM LEFT OF THE DRAWING. THE GLASS ROOF AND OPENING WITH SUN REFLECTOR ADJUSTABLE PANELS ON THE CEILING, THE ADJUSTABLE GLASS PANELS ON THE SOUTH SIDE, THE GLASS RAILING AND STAIRCASE IN THE CENTER OF THE FLOOR LEADING TO THE GROUND FLOOR AND PART OF THE RAIN GARDEN.
NORTH ARROW:
SCALE BAR:
0 1' 5' 10'
DRAWING SCALE:
SECTIONS 3/16" = 1'-0"
PERSPECTIVE NONE
SHEET NUMBER
L-5
SHEET NUMBER IN SET
5 OF 5





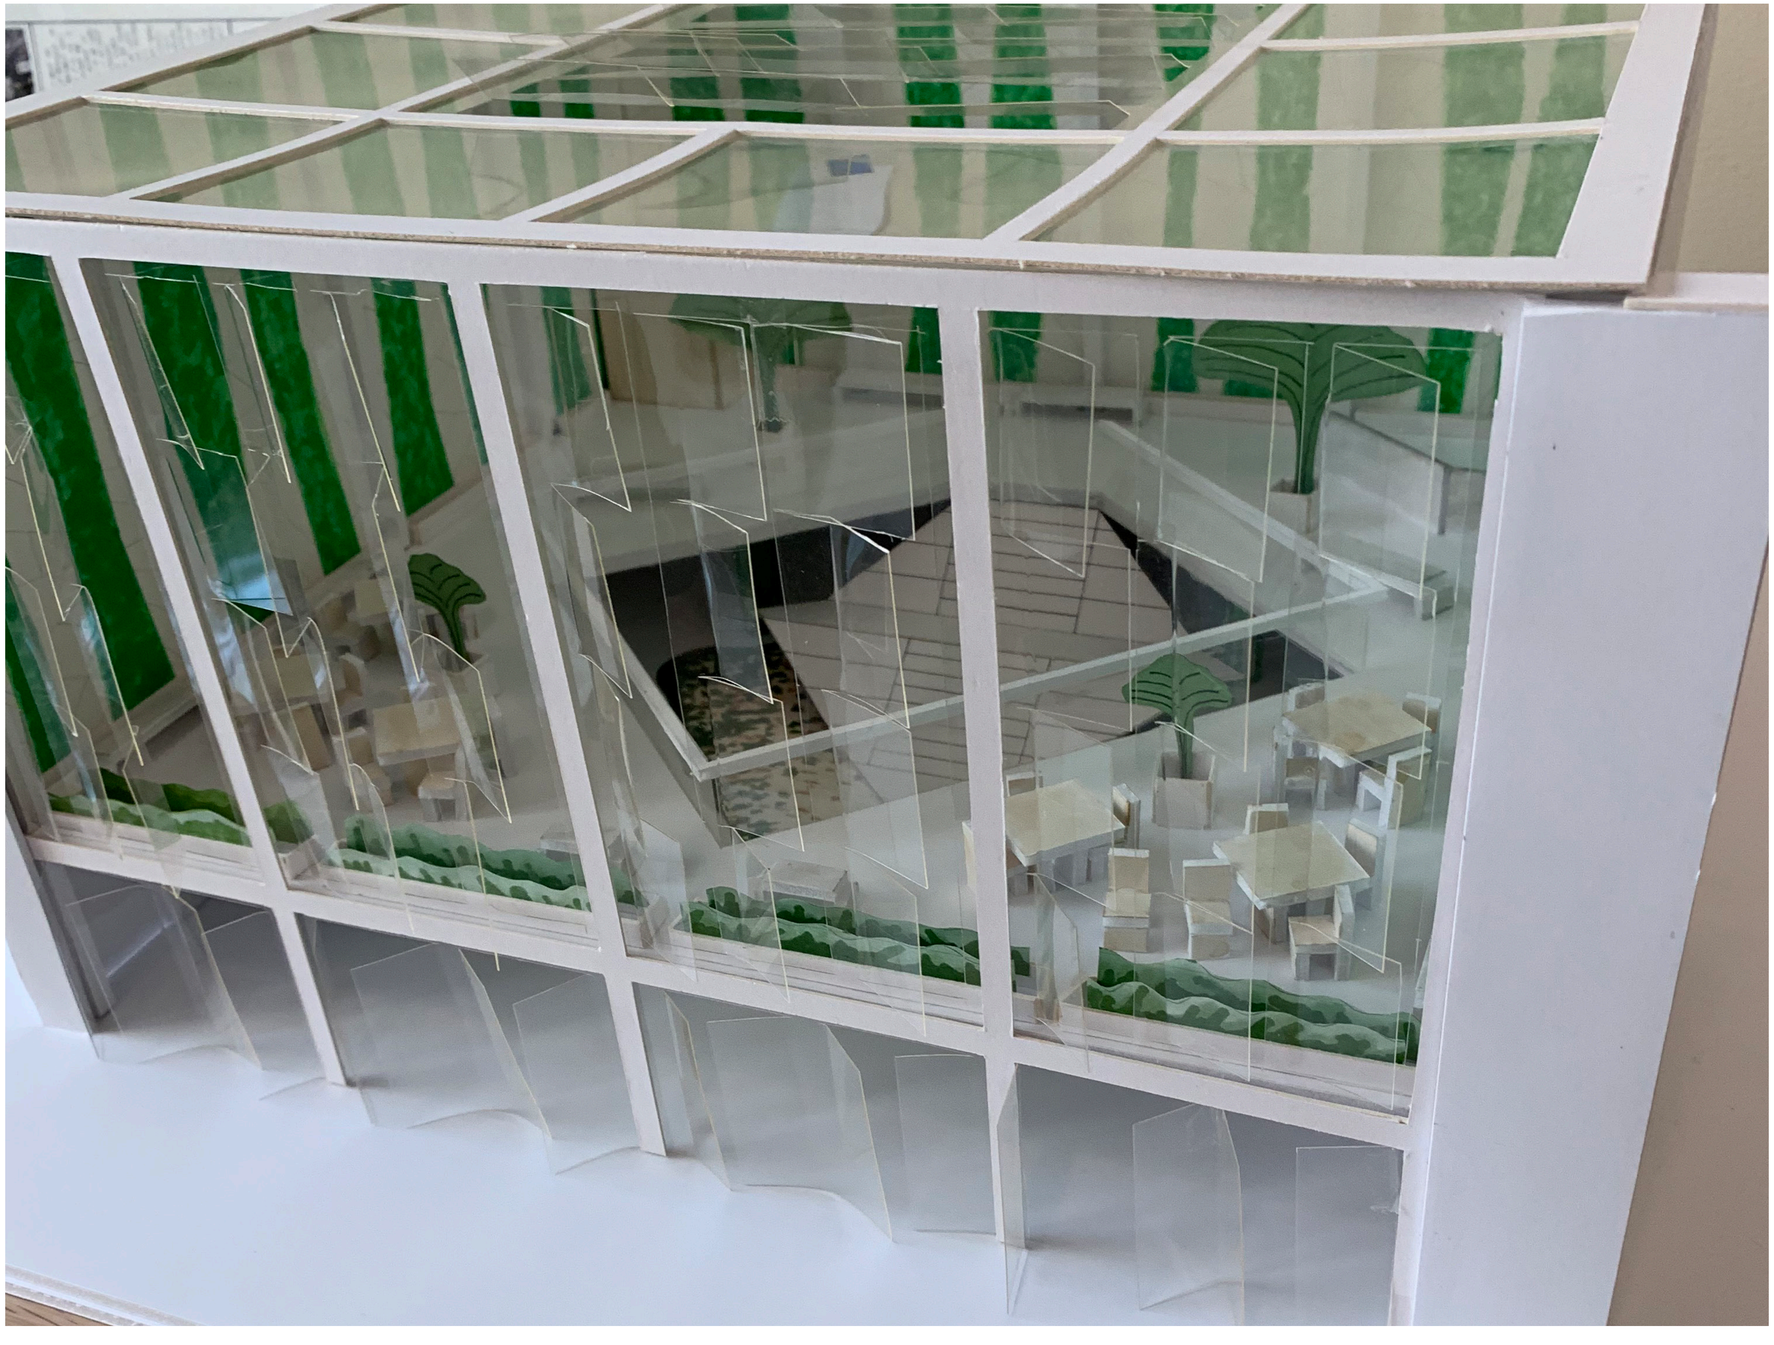








LIGHT BLUE
DARK GREEN
PURPLE
BLACK
SLOW



THEO VUDURIS

UCLA EXTENSION
LANDSCAPE ARCHITECTURE

