TONGVA PARK

DESIGN GRAPHICS II
FALL 2021
DRAWN BY: ELIZABETH CRAMER

TONGVA PARK

SITE ANALYSIS

LOCATION MAPS (NTS)

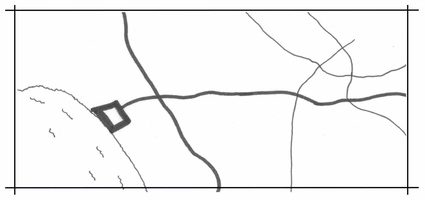

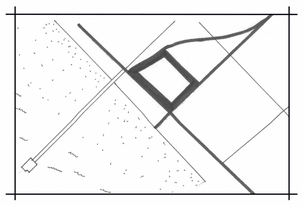

CONTEXT DIAGRAM (NTS)

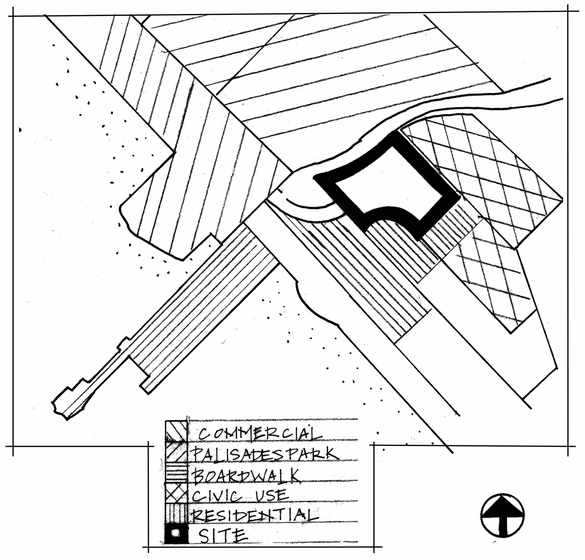

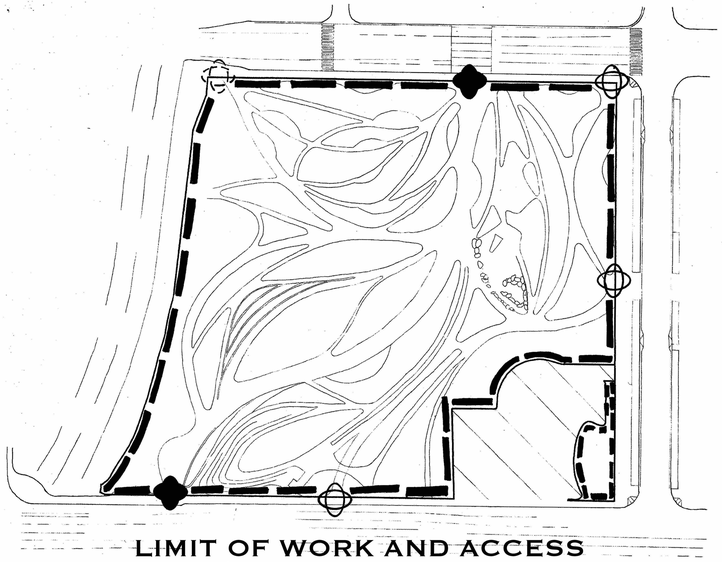

LIMIT OF WORK AND ACCESS

LINE OF WORK
PRIMARY ACCESS
SECONDARY ACCESS
TERTIARY ACCESS

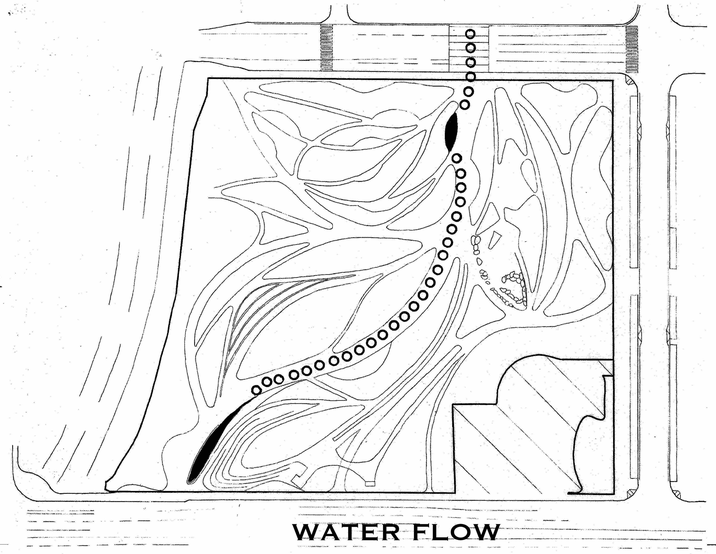

WATER FLOW

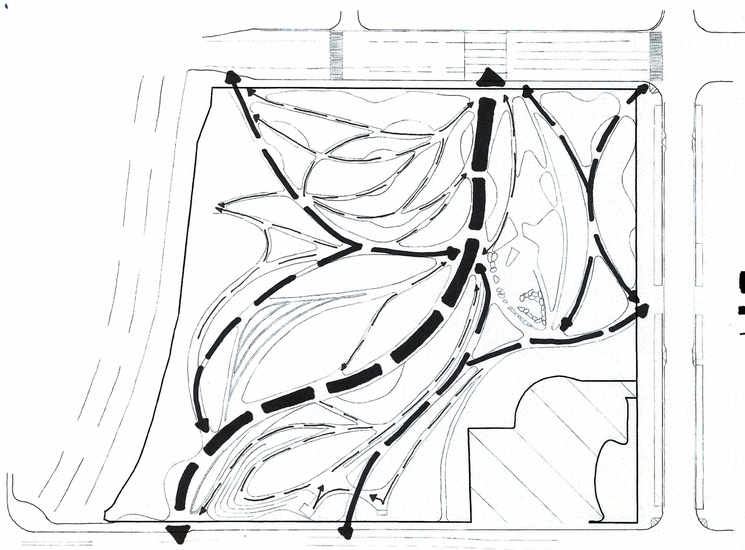

PEDESTRIAN CIRCULATION

PRIMARY
SECONDARY
TERTIARY

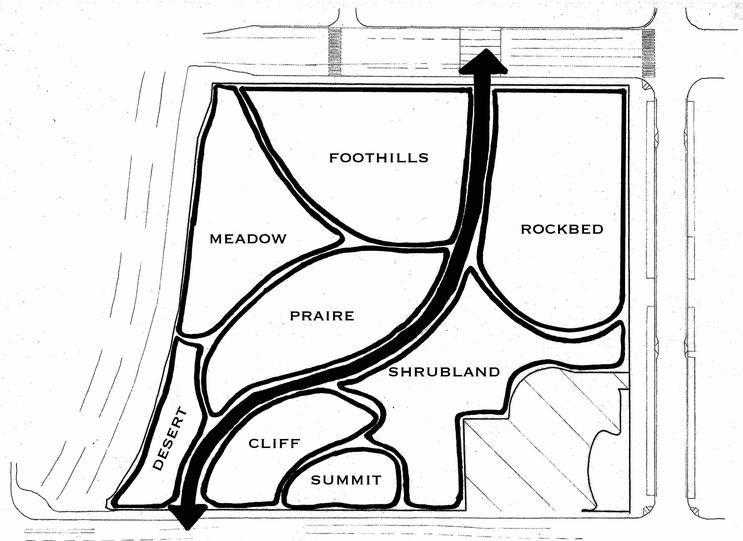

CONCEPT DIAGRAM

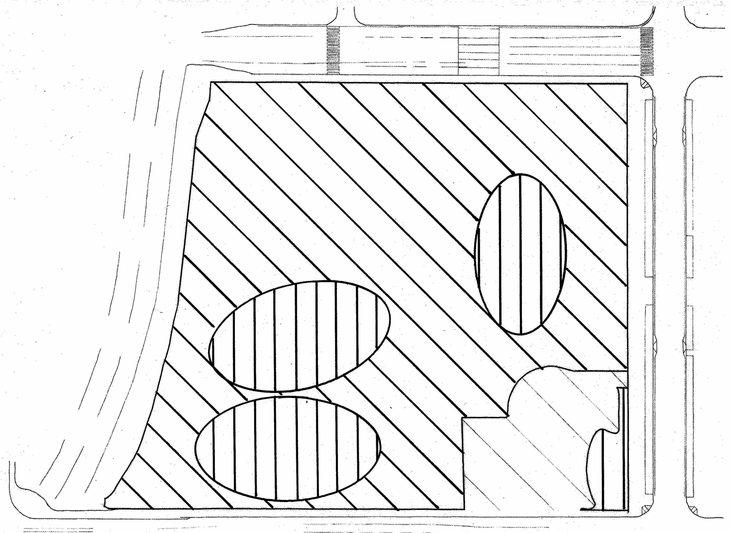

INTROVERSION V EXTROVERSION
USE OF SPACE

INTROVERTED
EXTROVERTED

0' 50' 100' 200'

SCALE: 1"=100'

TONGVA PARK

DESIGN GRAPHICS II
FALL 2021
DRAWN BY: ELIZABETH CRAMER

TONGVA PARK

ILLUSTRATIVE PLAN

(B&W)

SCALE: 1'=30'

DESIGN GRAPHICS II
FALL 2021
DRAWN BY: ELIZABETH CRAMER

TONGVA PARK

ILLUSTRATIVE PLAN

(COLOR)

0' 15' 30' 60'

SCALE: 1"=30'

DESIGN GRAPHICS II
FALL 2021
DRAWN BY: ELIZABETH CRAMER

ENLARGEMENTS, SECTION ELEVATIONS AND PERSPECTIVES

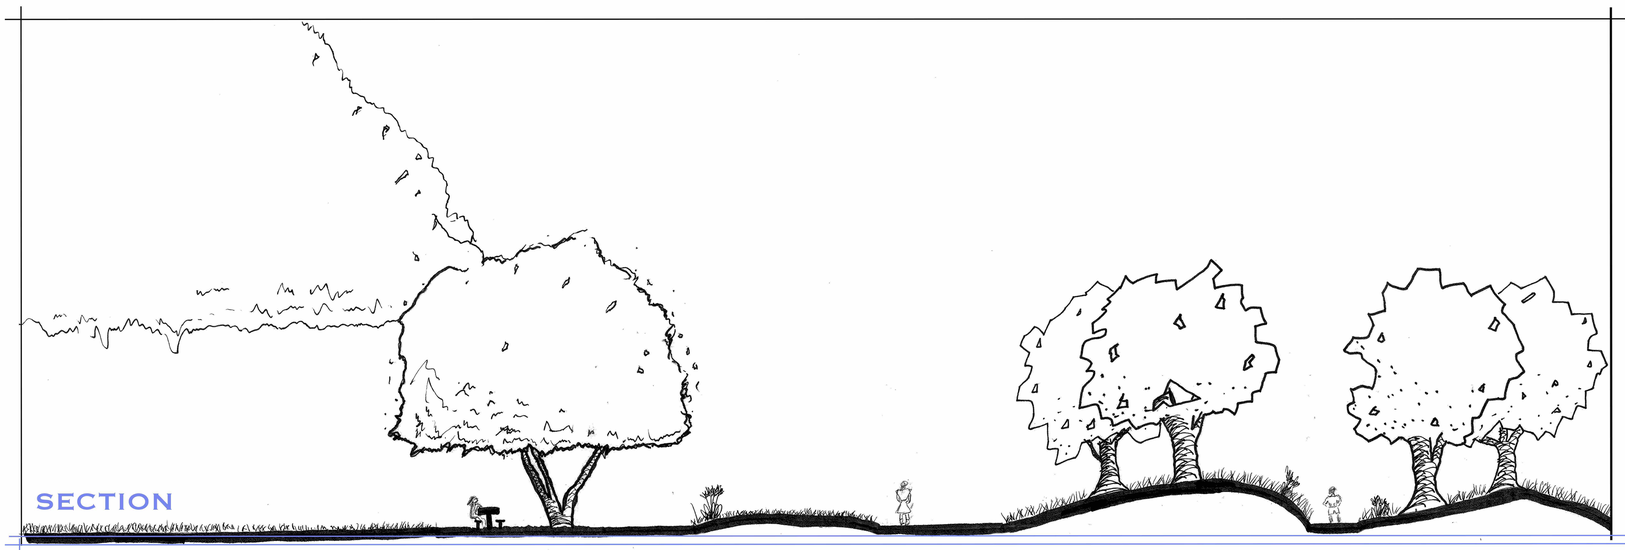

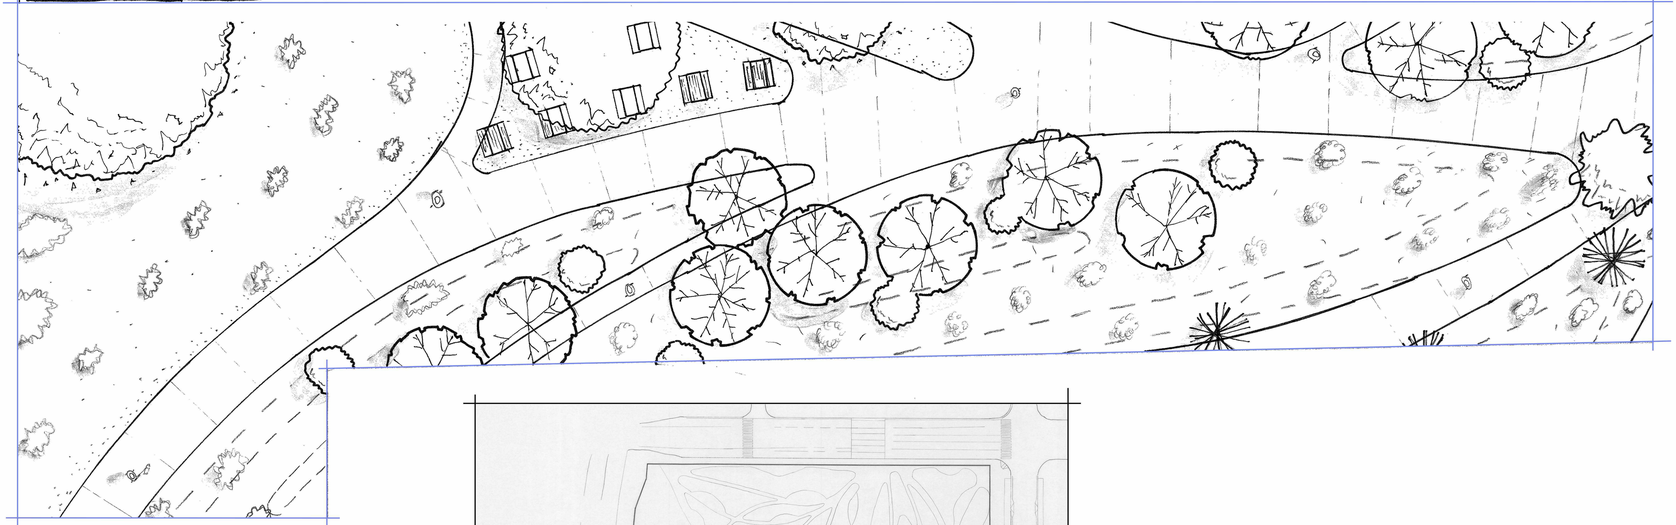

ENLARGMENT 1

KEY PLAN

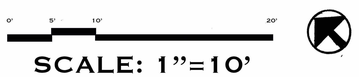

SCALE: 1”=10’

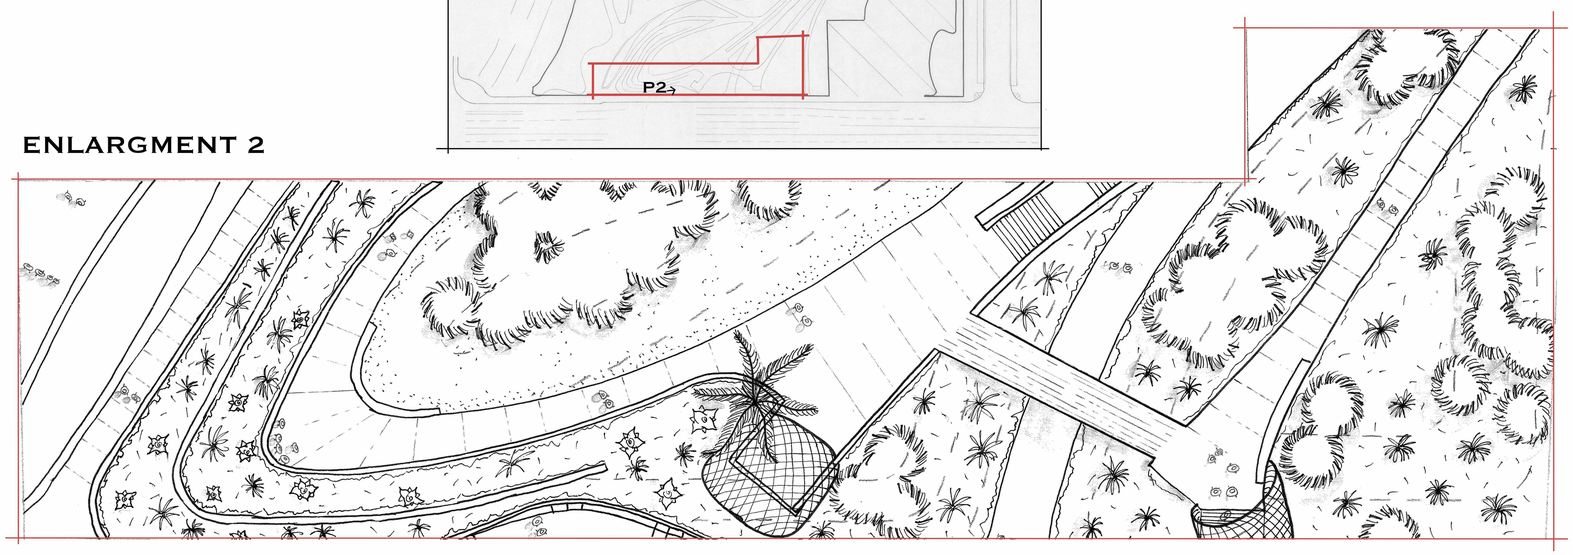

ENLARGMENT 2

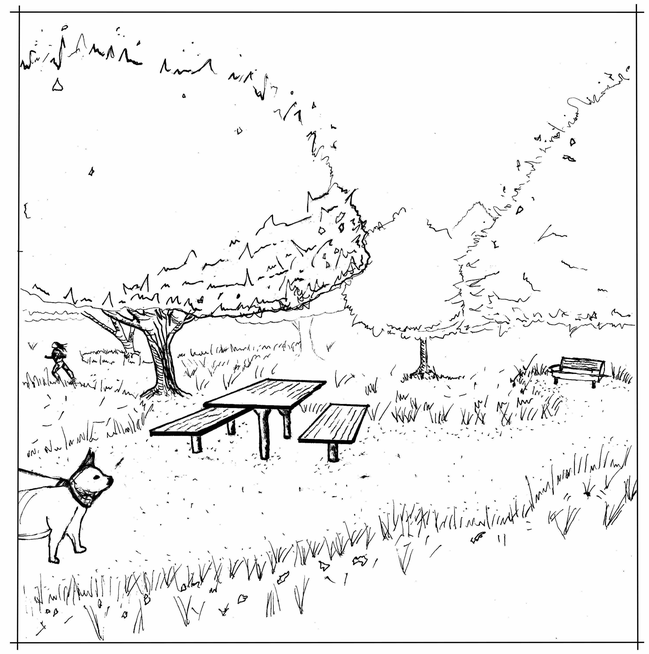

PERSPECTIVE 1 (NTS)

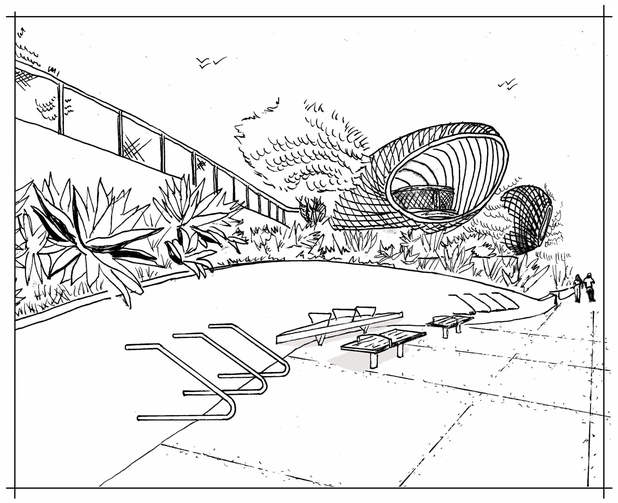

PERSPECTIVE 2 (NTS)

TONGVA PARK

DESIGN GRAPHICS II
FALL 2021
DRAWN BY: ELIZABETH CRAMER